Attachment E

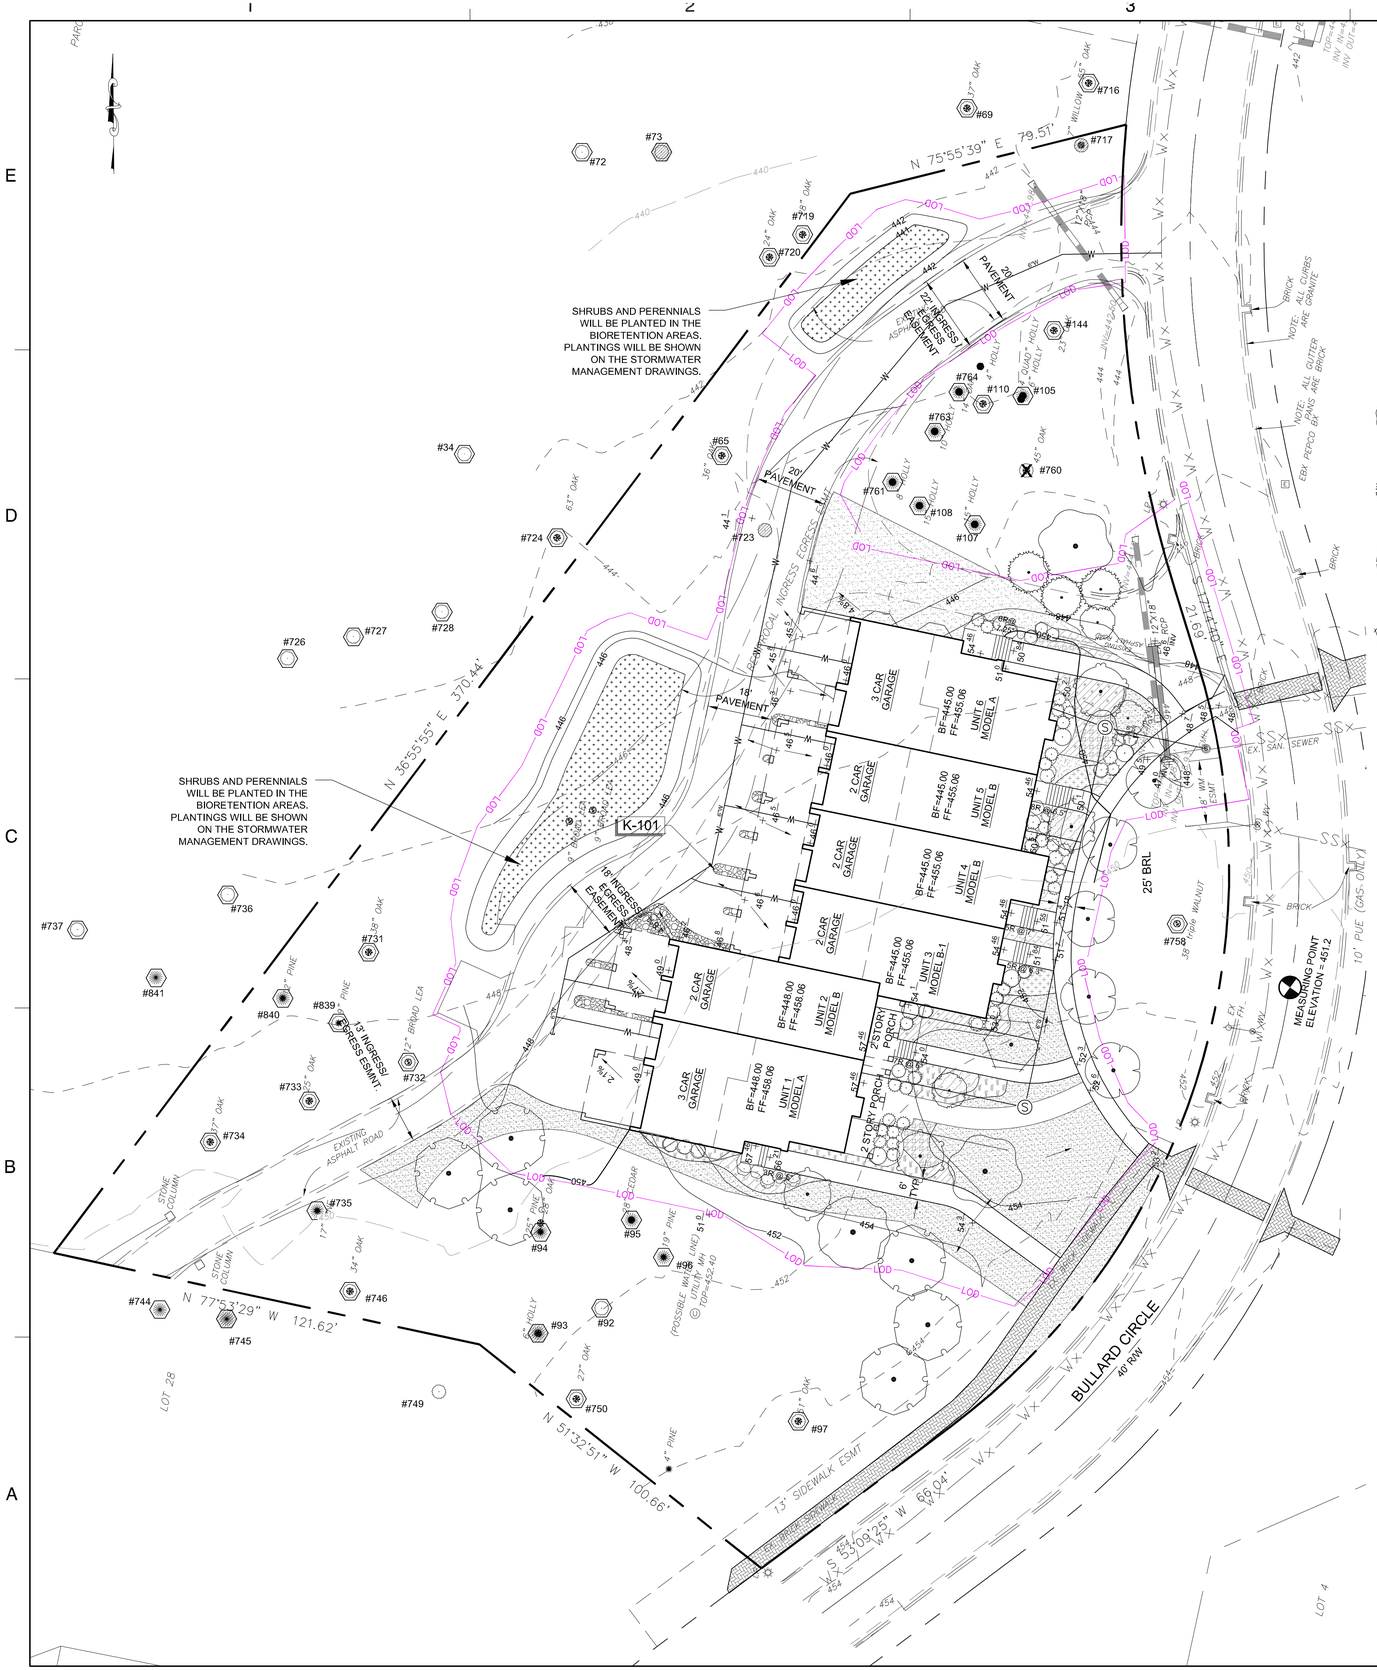

REFERENCE NOTES SCHEDULE

SYMBOL	ROCK DESCRIPTION	QTY	DETAIL
K-101	Gravel	5.19 cy	

LEGEND

- #72 EXISTING DECIDUOUS TREE
- EXISTING EVERGREEN TREE
- PR. BIORETENTION*

* Shrubs and perennials will be planted in the bioretention areas. Plantings will be shown on the Stormwater Management drawings.

VICINITY MAP
SCALE: NTS

PLANT SCHEDULE

TREES	BOTANICAL NAME / COMMON NAME	CONT	CAL	SIZE	QTY
	Amelanchier x grandiflora `Autumn Brilliance` / `Autumn Brilliance` Serviceberry Mitigation tree for significant tree removal	B & B	2.5"Cal		3
	Cladrastis kentukea / American Yellowwood Mitigation tree for significant tree removal	B & B	3"Cal		1
	Halesia tetraptera / Carolina Silverbell Mitigation tree for significant tree removal	B & B	2.5"Cal		1
	Ilex x attenuata `Fosteri` / Foster`s Holly Mitigation tree for significant tree removal	B & B		8`-10` ht.	3
	Lagerstroemia x `Tuscarora` / Red Crape Myrtle Multi-Trunk Mitigation tree for significant tree removal	B & B	2.5"Cal	10`-12` ht.	5
	Magnolia grandiflora / Southern Magnolia Mitigation tree for significant tree removal	B & B		10`-12` ht.	6
	Magnolia stellata / Star Magnolia Multi-Trunk Mitigation tree for significant tree removal	B & B	2.5"Cal		3
	Magnolia x soulangiana `Amabilis` / Amabilis Saucer Magnolia Multi-Trunk Mitigation tree for significant tree removal	B & B		10`-12` ht.	1
	Ulmus americana `Valley Forge` / American Elm Mitigation tree for significant tree removal	B & B	3"Cal		2

SHRUBS	BOTANICAL NAME / COMMON NAME	SIZE	SIZE	QTY
	Abelia x grandiflora / Glossy Abelia Dense, full	5 gal		3
	Azalea x `Nancy of Robin Hill` / Pale Pink Azalea Dense, full	5 gal		2
	Camellia sasanqua / Christmas Camellia Dense, full	5 gal		3
	Hydrangea quercifolia `Snow Queen` / Snow Queen Oakleaf Hydrangea Dense, full	5 gal		3
	Ilex x meserveae `Blue Princess` / Blue Princess Holly Dense, full	5 gal		18
	Ilex x meserveae `Blue Prince` / Blue Prince Holly Dense, full	5 gal		20
	Ilex x `Dragon Lady` / Dragon Lady Holly Dense, full	5 gal		5
	Itea virginica `Henry`s Garnet` / Henry`s Garnet Sweetspire Dense, full	5 gal		3
	Itea virginica `Little Henry` / Virginia Sweetspire Dense, full	5 gal		8

GROUND COVERS	BOTANICAL NAME / COMMON NAME	CONT	SPACING	QTY
	Festuca ssp. / Turf-Type Tall Fescue	sod		5,630 sf
	Hemerocallis sp. / Pastel Mixed Daylily Mature, well rooted	1 gal	18" o.c.	132 sf
	Heuchera x `Northern Fire` / Northern Fire Coral Bells Mature, well rooted	1 gal	18" o.c.	215 sf
	Hosta sieboldiana `Elegans` / Sieboldiana Elegans Hosta Mature, well rooted	1 gal	24" o.c.	244 sf
	Liriope muscari `Big Blue` / Big Blue Lilyturf Mature, well rooted	4"pot	8" o.c.	289 sf
	Pachysandra terminalis / Japanese Spurge Mature, well rooted	4"pot	8" o.c.	377 sf
	Panicum virgatum `Prairie Sky` / Prairie Sky Switch Grass Mature, well rooted	3 gal	36" o.c.	44 sf
	Polystichum acrostichoides / Christmas Fern Mature, well rooted	1 gal	18" o.c.	63 sf
	Rosa x `Apple Blossom` / Pale Pink Groundcover Rose Mature, well rooted	1 gal	36" o.c.	34 sf

Dewberry
2101 Gaither Road, Suite 340
Rockville, MD 20850-4037
301.948.8300 Fax: 301.258.7607
www.dewberry.com

OWNER

JNP Chestnut Lodge LLC
2428 39th Street, NW
Washington, DC 20007

APPLICANT

JNP Chestnut Lodge LLC
James Proakis
2428 39th Street, NW
Washington, DC 20007

Chestnut Lodge 'Parcel I'
City of Rockville, Maryland

500 W. Montgomery Avenue
TAX MAP GR22
ZONE - PD-CL

SEAL

SCALE

0' 20' 40'

SCALE: 1"=20'

No.	DATE	BY	Description
1	02.05.16	WB	PER CITY COMMENTS

REVISIONS

DRAWN BY	W.B.
APPROVED BY	M.B.
CHECKED BY	G.W. / M.B.
DATE	JUNE 2015

TITLE

LANDSCAPE PLAN

PROJECT NO. 50071415

LA-1

SHEET NO.