ROCKVILLE PIKE
216 FOOT
STREET LAYOUT
CONCEPT

ATTACHMENT A

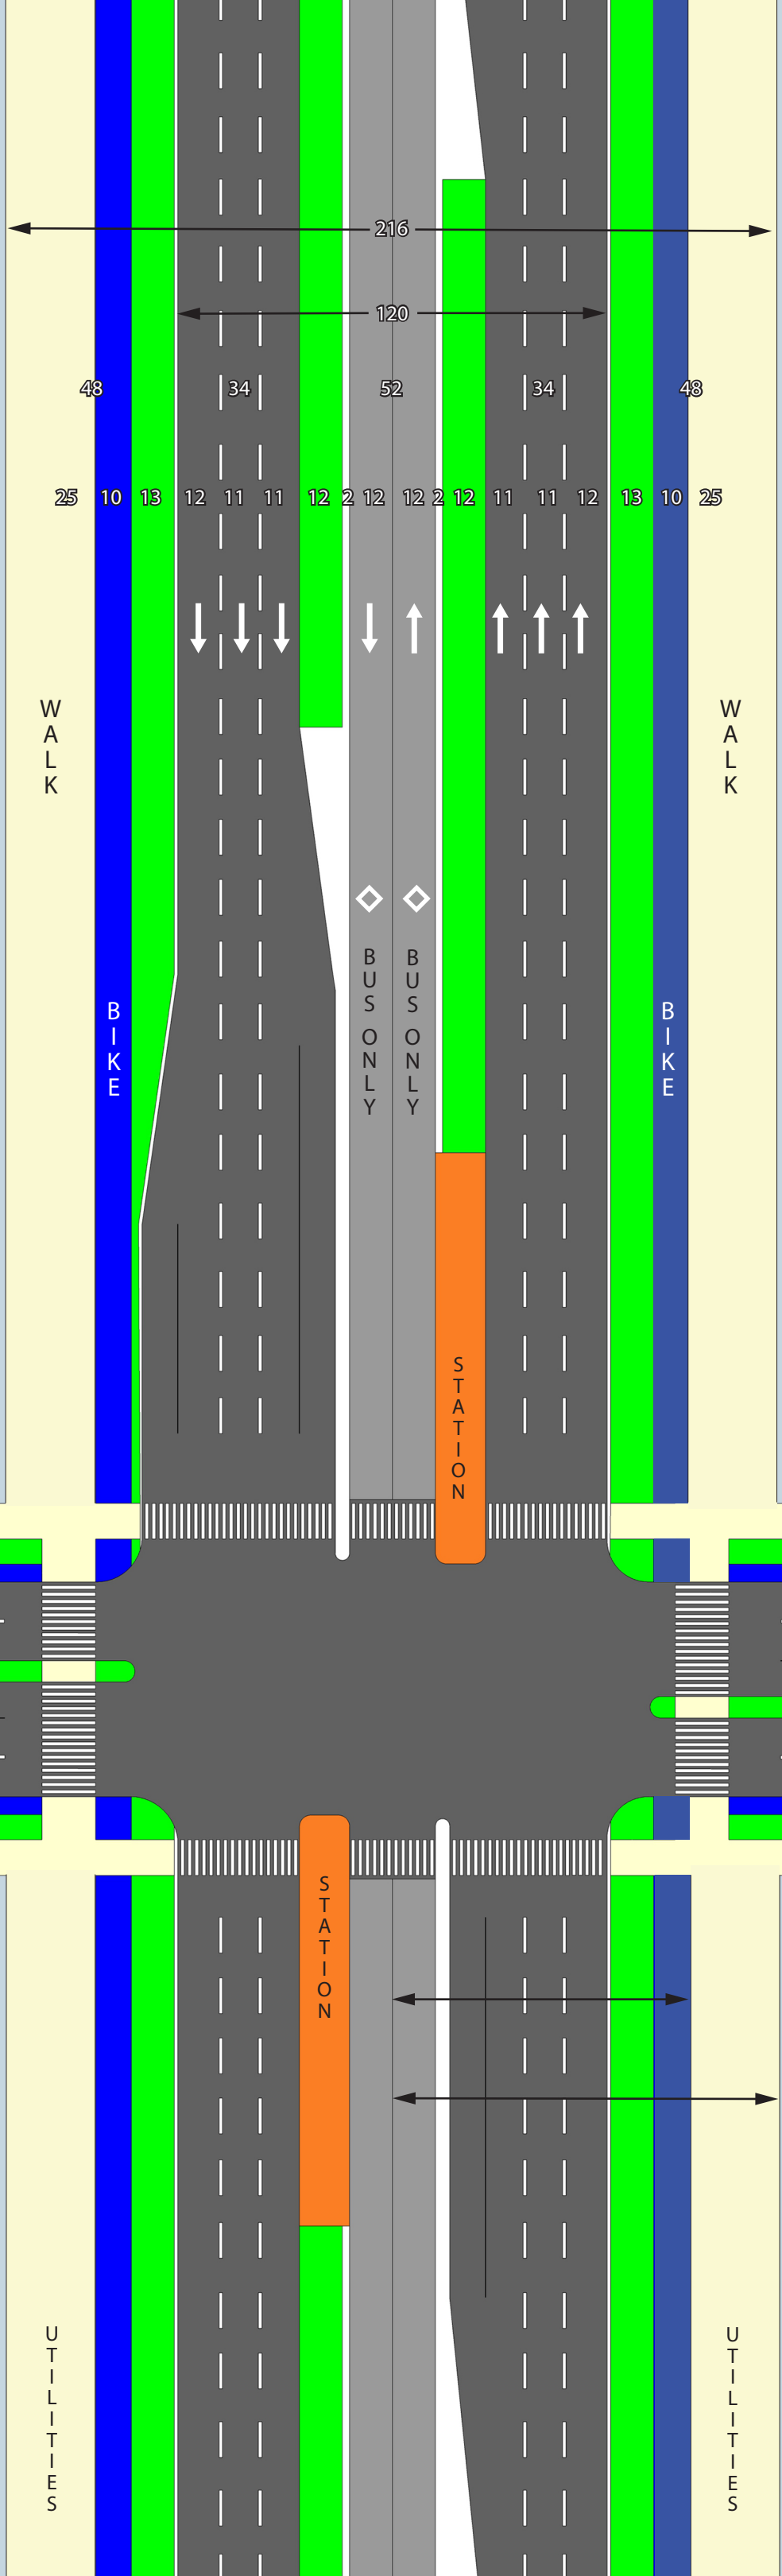


216' Back of sidewalk to back of sidewalk

120' Curb to curb

83' centerline to back of bike lane

108' centerline to back of sidewalk, or potential building face