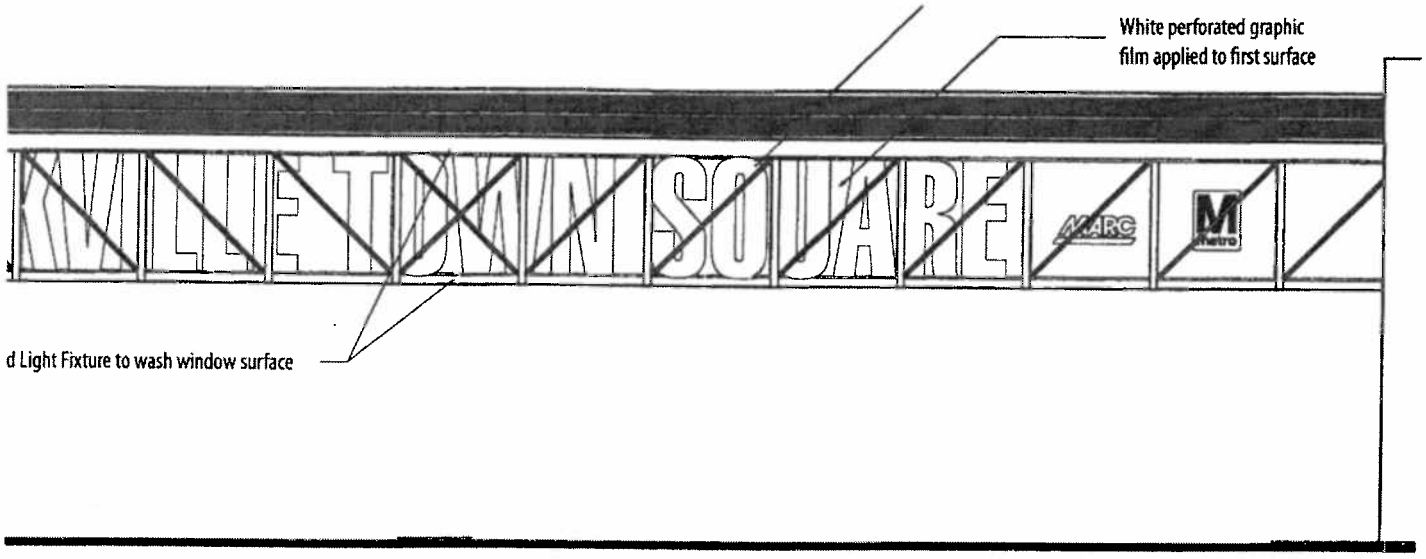

Attachment A

KKDC - KKSL 503 - 24v DC - Linear LED Light Fixture

Supplier Mike Brandt
Federated Lighting
16000 Trade Zone Ave., Unit 301
Upper Marlboro, MD 20774
(301) 249-0800
Mbrandt@Federatedlighting.com
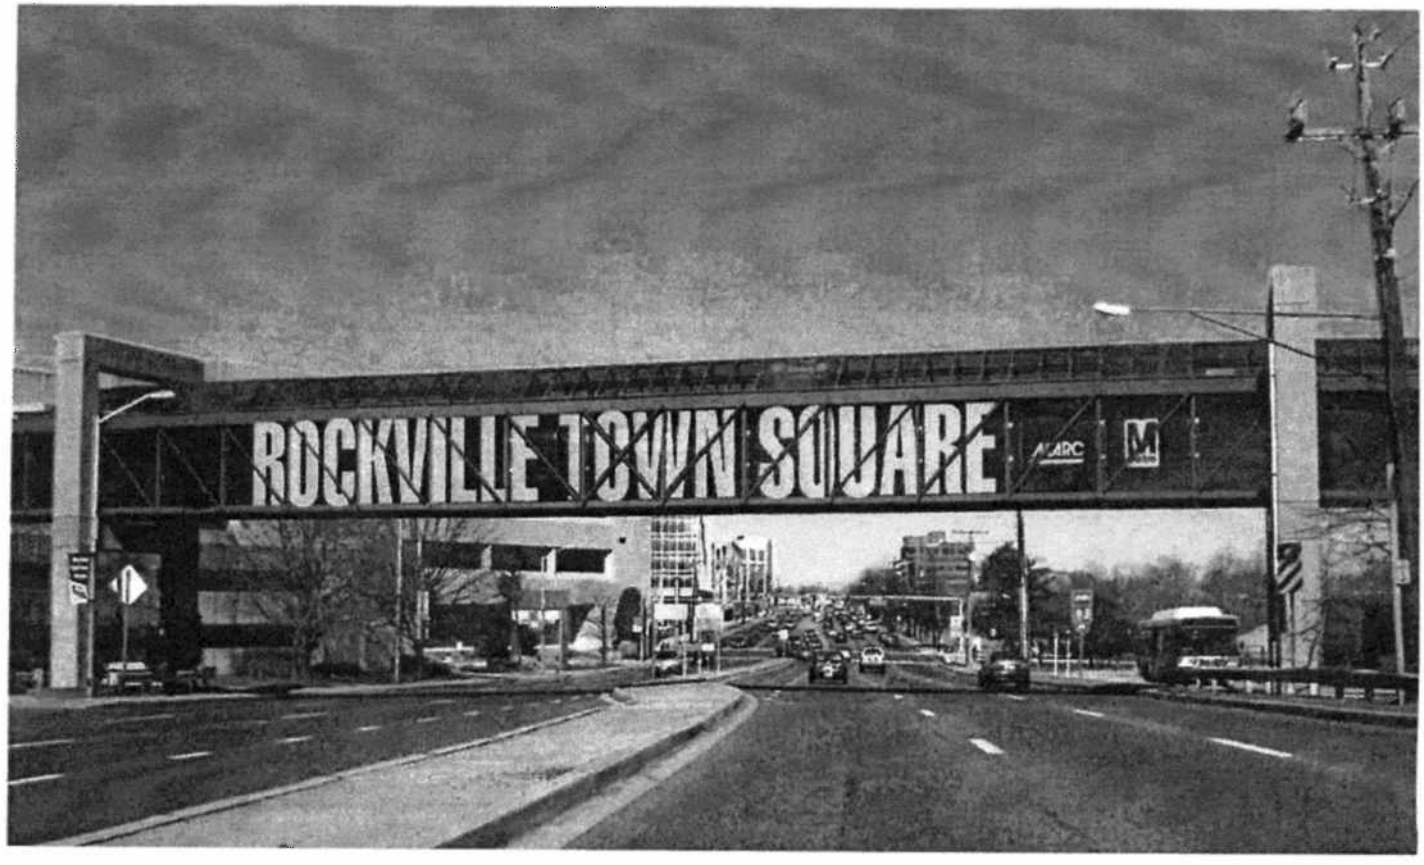
03 Suggested LED Fixture
Scale: NTS