ATTACHMENT B

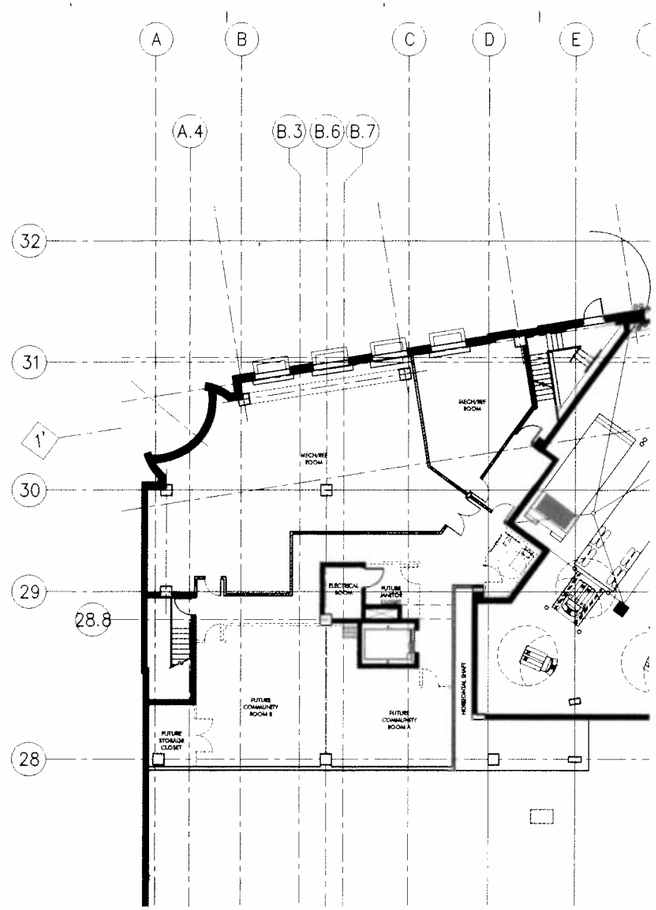


E1 MEZZANINE LEVEL PLAN
1/8" = 1'-0"

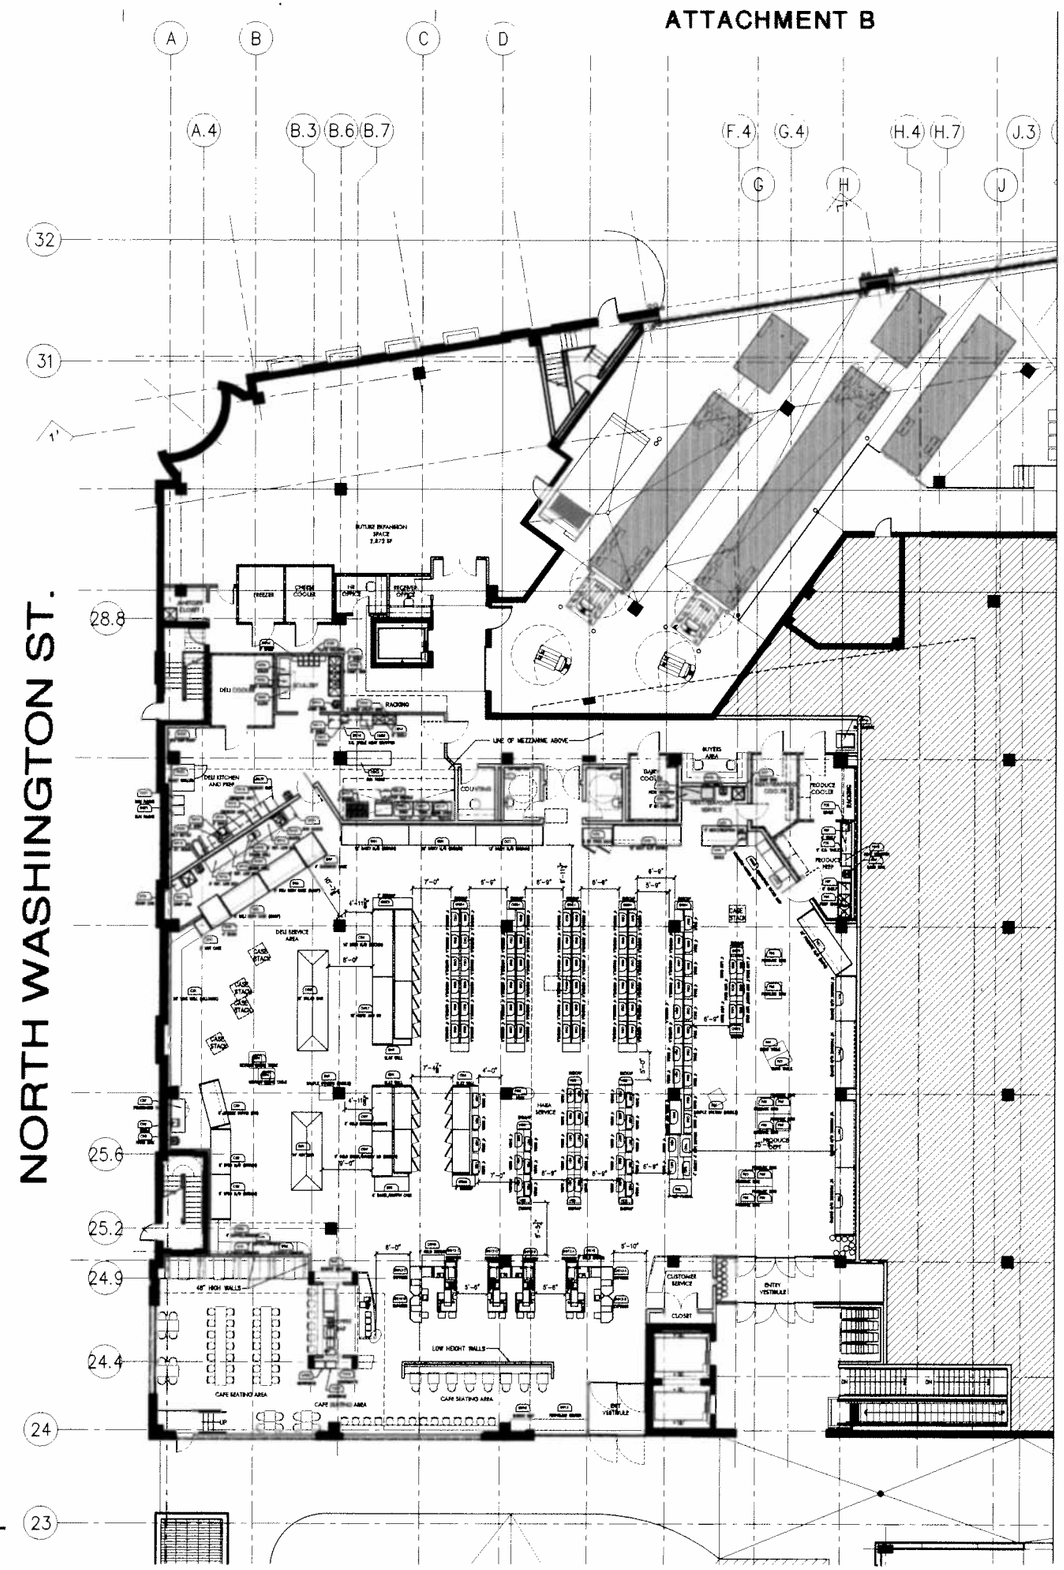


E3 FIRST FLOOR PLAN
1/8" = 1'-0"

MVA ARCHITECTS

Owner:
Elwood Thompson Natural Market
2208 Hamilton Mill RD
Suite 375
Richmond, VA 23230
804-285-1107
Contact:
Mr. Pat J. Mastriotis, President
7910 Woodmont Avenue, Suite 1300
Bethesda, MD 20814
301-654-2484

Mechanical / Plumbing Engineer:
Richard E. Crandall, PE
1919 Staples Mill, Suite 17
Largo, FL 33773
727-584-8484

Electrical Engineer:
Harold H. Hart, PE
1301 "K" Drive Street
Tampa, FL
813-287-1319

# DAWSON'S MARKET ROCKVILLE TOWN CENTER

ROCKVILLE, MD

## PROPOSED FIXTURE PLAN

## GROUND FLOOR

PROJECT NUMBER
10072.00

DRAWN BY: KAA
CHECKED BY:

| REV. | ISSUE | DATE |
|---|---|---|
| | PERT/RE PLAN | 04.27.11 |
| | PERT/RE PLAN | 07.15.11 |
| | PERT/RE PLAN | 09.30.11 |
| | PERT/RE PLAN | 10.14.11 |

KEY PLAN

DRAWING STAMP

SHEET NUMBER

F-1