AttachB

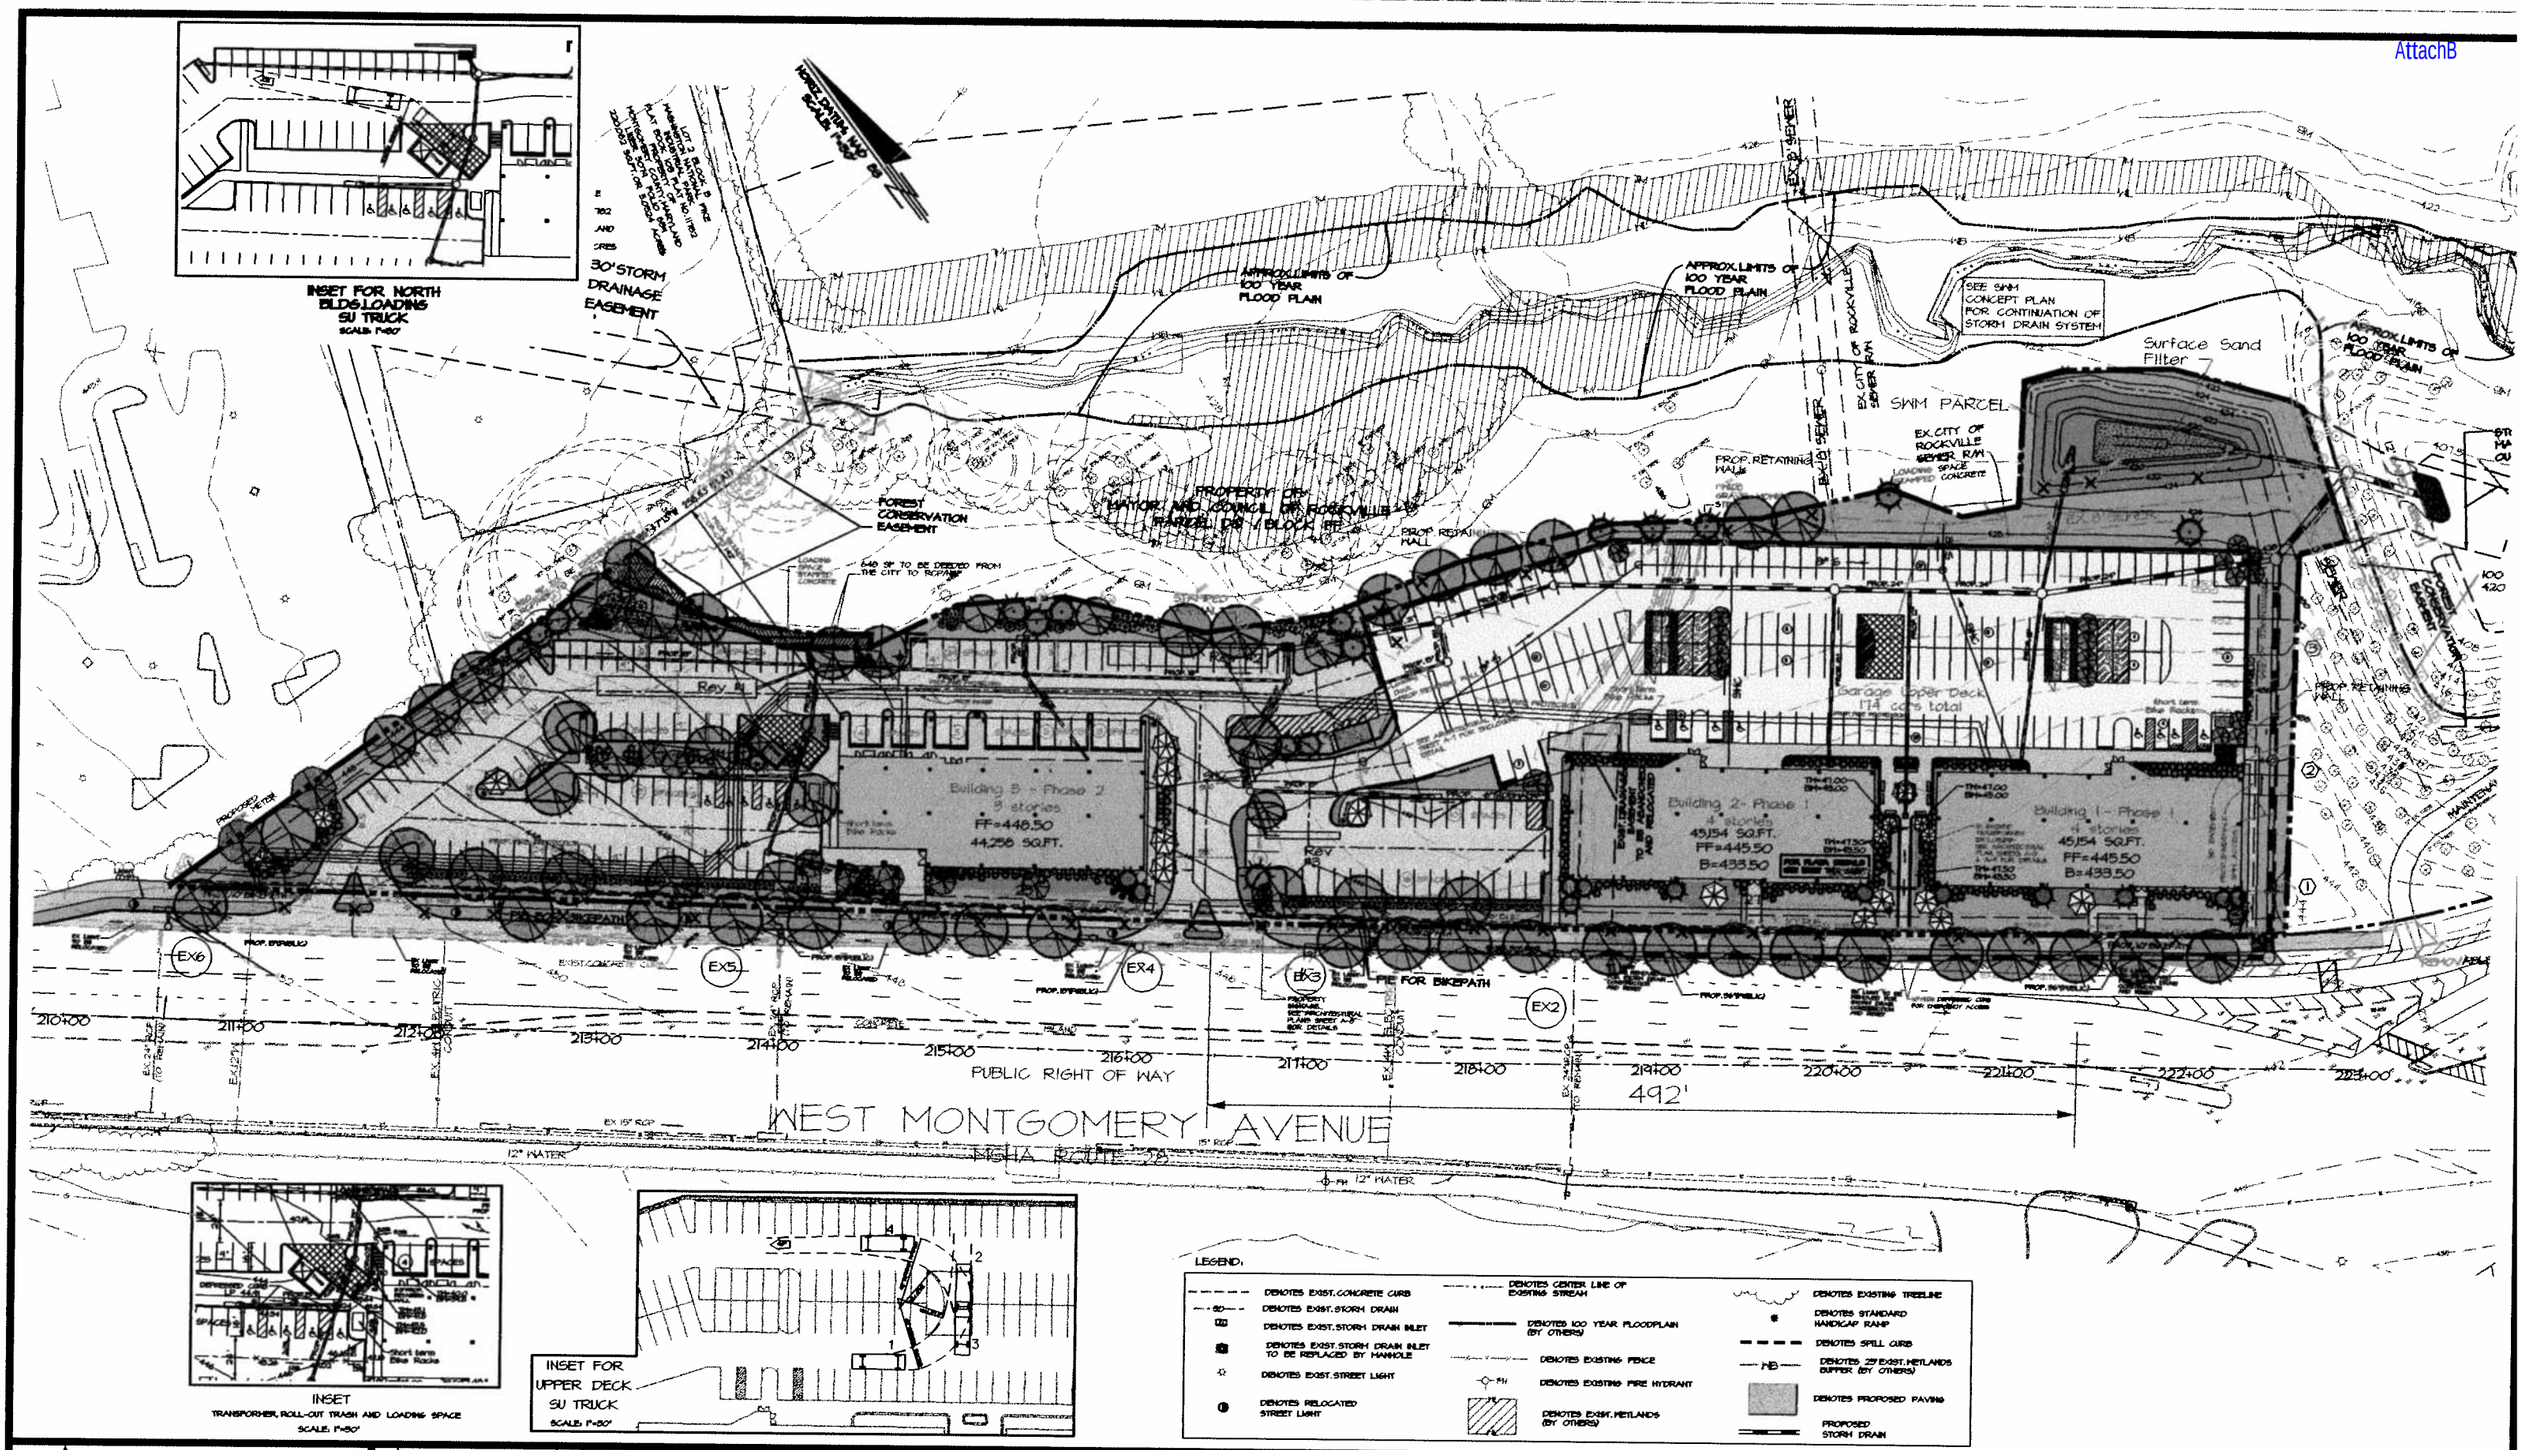

Apex engineering
15150 CRABBS BRANCH WAY, SUITE 200
ROCKVILLE, MARYLAND 20855-2622
301-417-0200 FAX 301-417-0184

NO.	REVISION	BY	DATE
4	REVISED PER 4/24/08 DRC	KVC	04/25/08
3	REVISED PER 1/25/08 DRC	KVC	03/07/08
2	REVISED PER 3/15/06 DRC	KVC	06/15/06
1	REVISED PER DRC	NES	02/24/06

DATE: SEPT 2007
DESIGNED: NES
TECHNICIAN: NES
CHECKED: KVC
PLAN LOCATION: H:\150226\BRANDYWINE_4.DWG
FEN TABLE: X LEVEL 210,212,223,227

SCALE: 1"=30'
JOB NO. 150226

B-1

DETAILED APPLICATION
SITE PLAN
PHASE II

DETAILED APPLICATION SITE PLAN
FALLSGROVE WEST
4TH ELECTION DISTRICT
CITY OF ROCKVILLE, MARYLAND

SHEET 4 OF 7