ATTACHMENT B

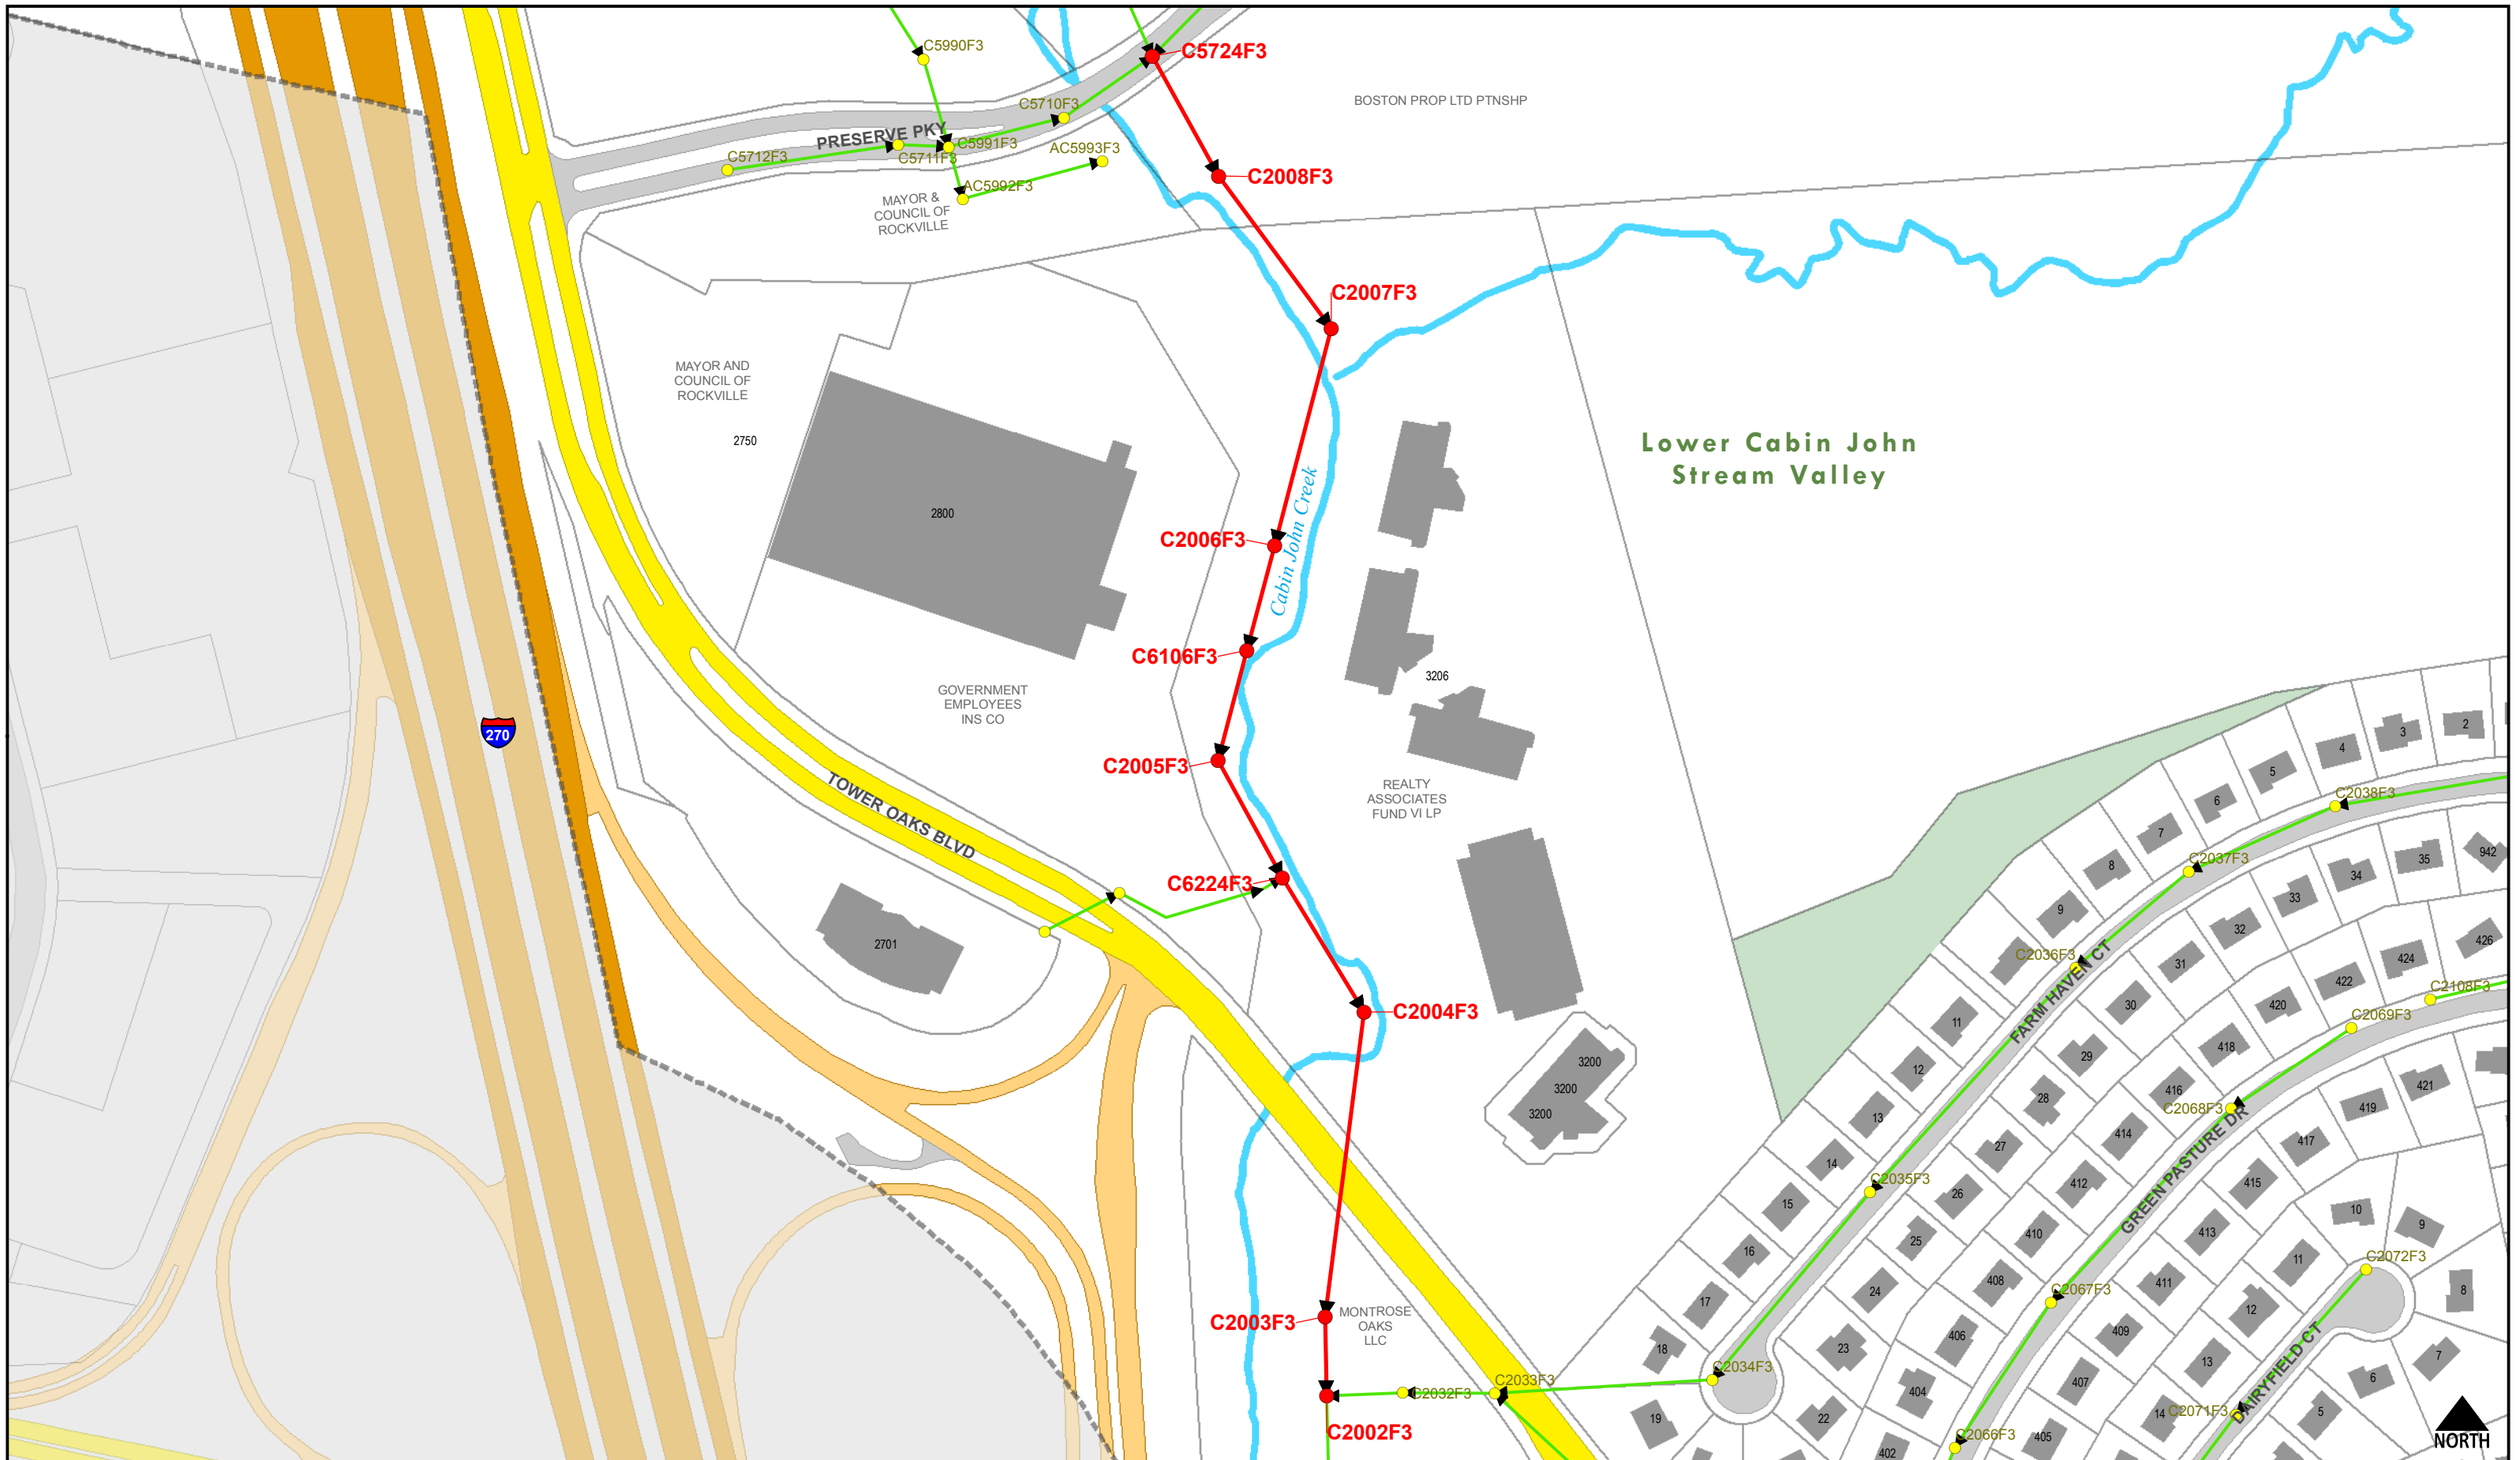

City of Rockville Maryland

Department of Public Works
Engineering Division
111 Maryland Avenue • Rockville, Maryland 20850-2364
Phone 240.314.8500 • Fax 240.314.8539

Attachment B: Lower Cabin John Sewer Rehabilitation

LEGEND:
Manholes to be lined
Sewers to be lined

SCALE: 1 inch = 200 feet
DATE: 2010.07.06
AUTHOR: AWO