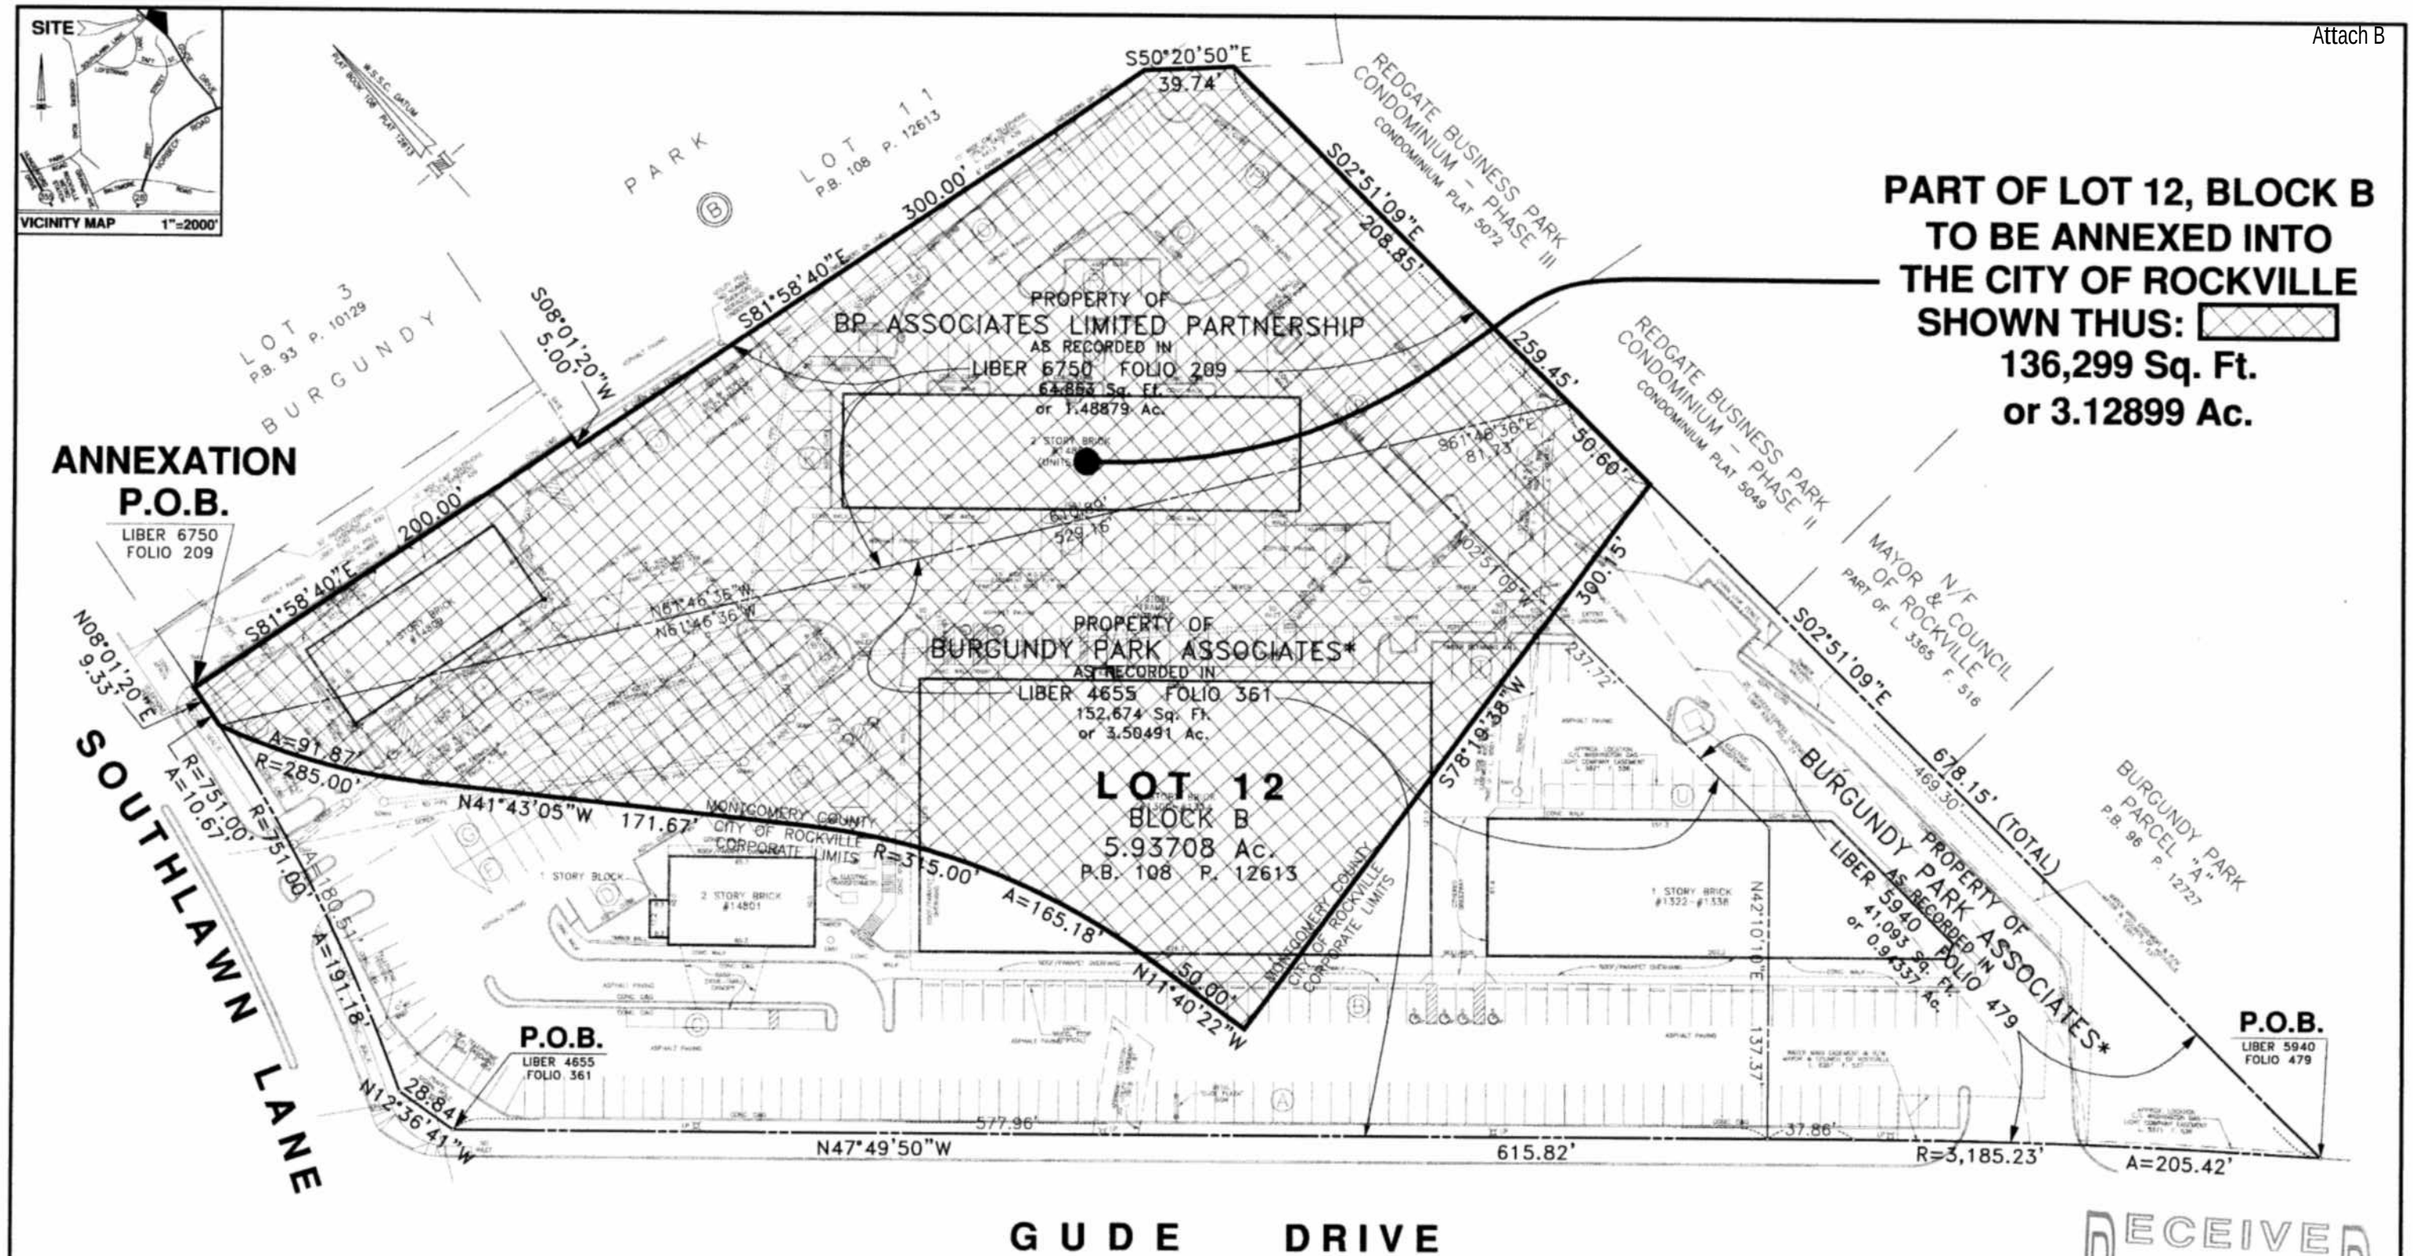

* – NOW BP ASSOCIATES LIMITED PARTNERSHIP BY VIRTUE OF AMENDED AND RESTATED LIMITED PARTNERSHIP AGREEMENT DATED SEPTEMBER 11, 1984 AND RECORDED AMONG THE CORPORATION RECORDS AT WMS 565–445.

RECEIVED
JAN 18 2011
COMMUNITY PLANNING
AND DEVELOPMENT SERVICES

IDENTIFICATION PLAT FOR ANNEXATION

SHOWING ANNEXATION AREA AND EXISTING IMPROVEMENTS

SITE SOLUTIONS, INC.
20410 Observation Drive, Suite 205
Germantown, Maryland 20876-4000
(301) 540-7990 Fax (301) 540-7991
Planning Engineering Landscape Architecture Surveying

NO	REVISION	DATE

LOT 12, BLOCK B - BURGUNDY PARK
AS RECORDED IN PLAT BOOK 108 AT PLAT 12613
BEING THE PROPERTY OF
BP ASSOCIATES LIMITED PARTNERSHIP
AS RECORDED IN LIBER 4655 AT FOLIO 361, LIBER 5940 AT FOLIO 479 and LIBER 8750 AT FOLIO 209
ROCKVILLE ELECTION DISTRICT No. 4 MONTGOMERY COUNTY, MARYLAND

DESIGN	CAPJ	SCALE	NTS
CHECKED		SHEET	1 of 1
DATE	12/2010	PROJ. No.	1776

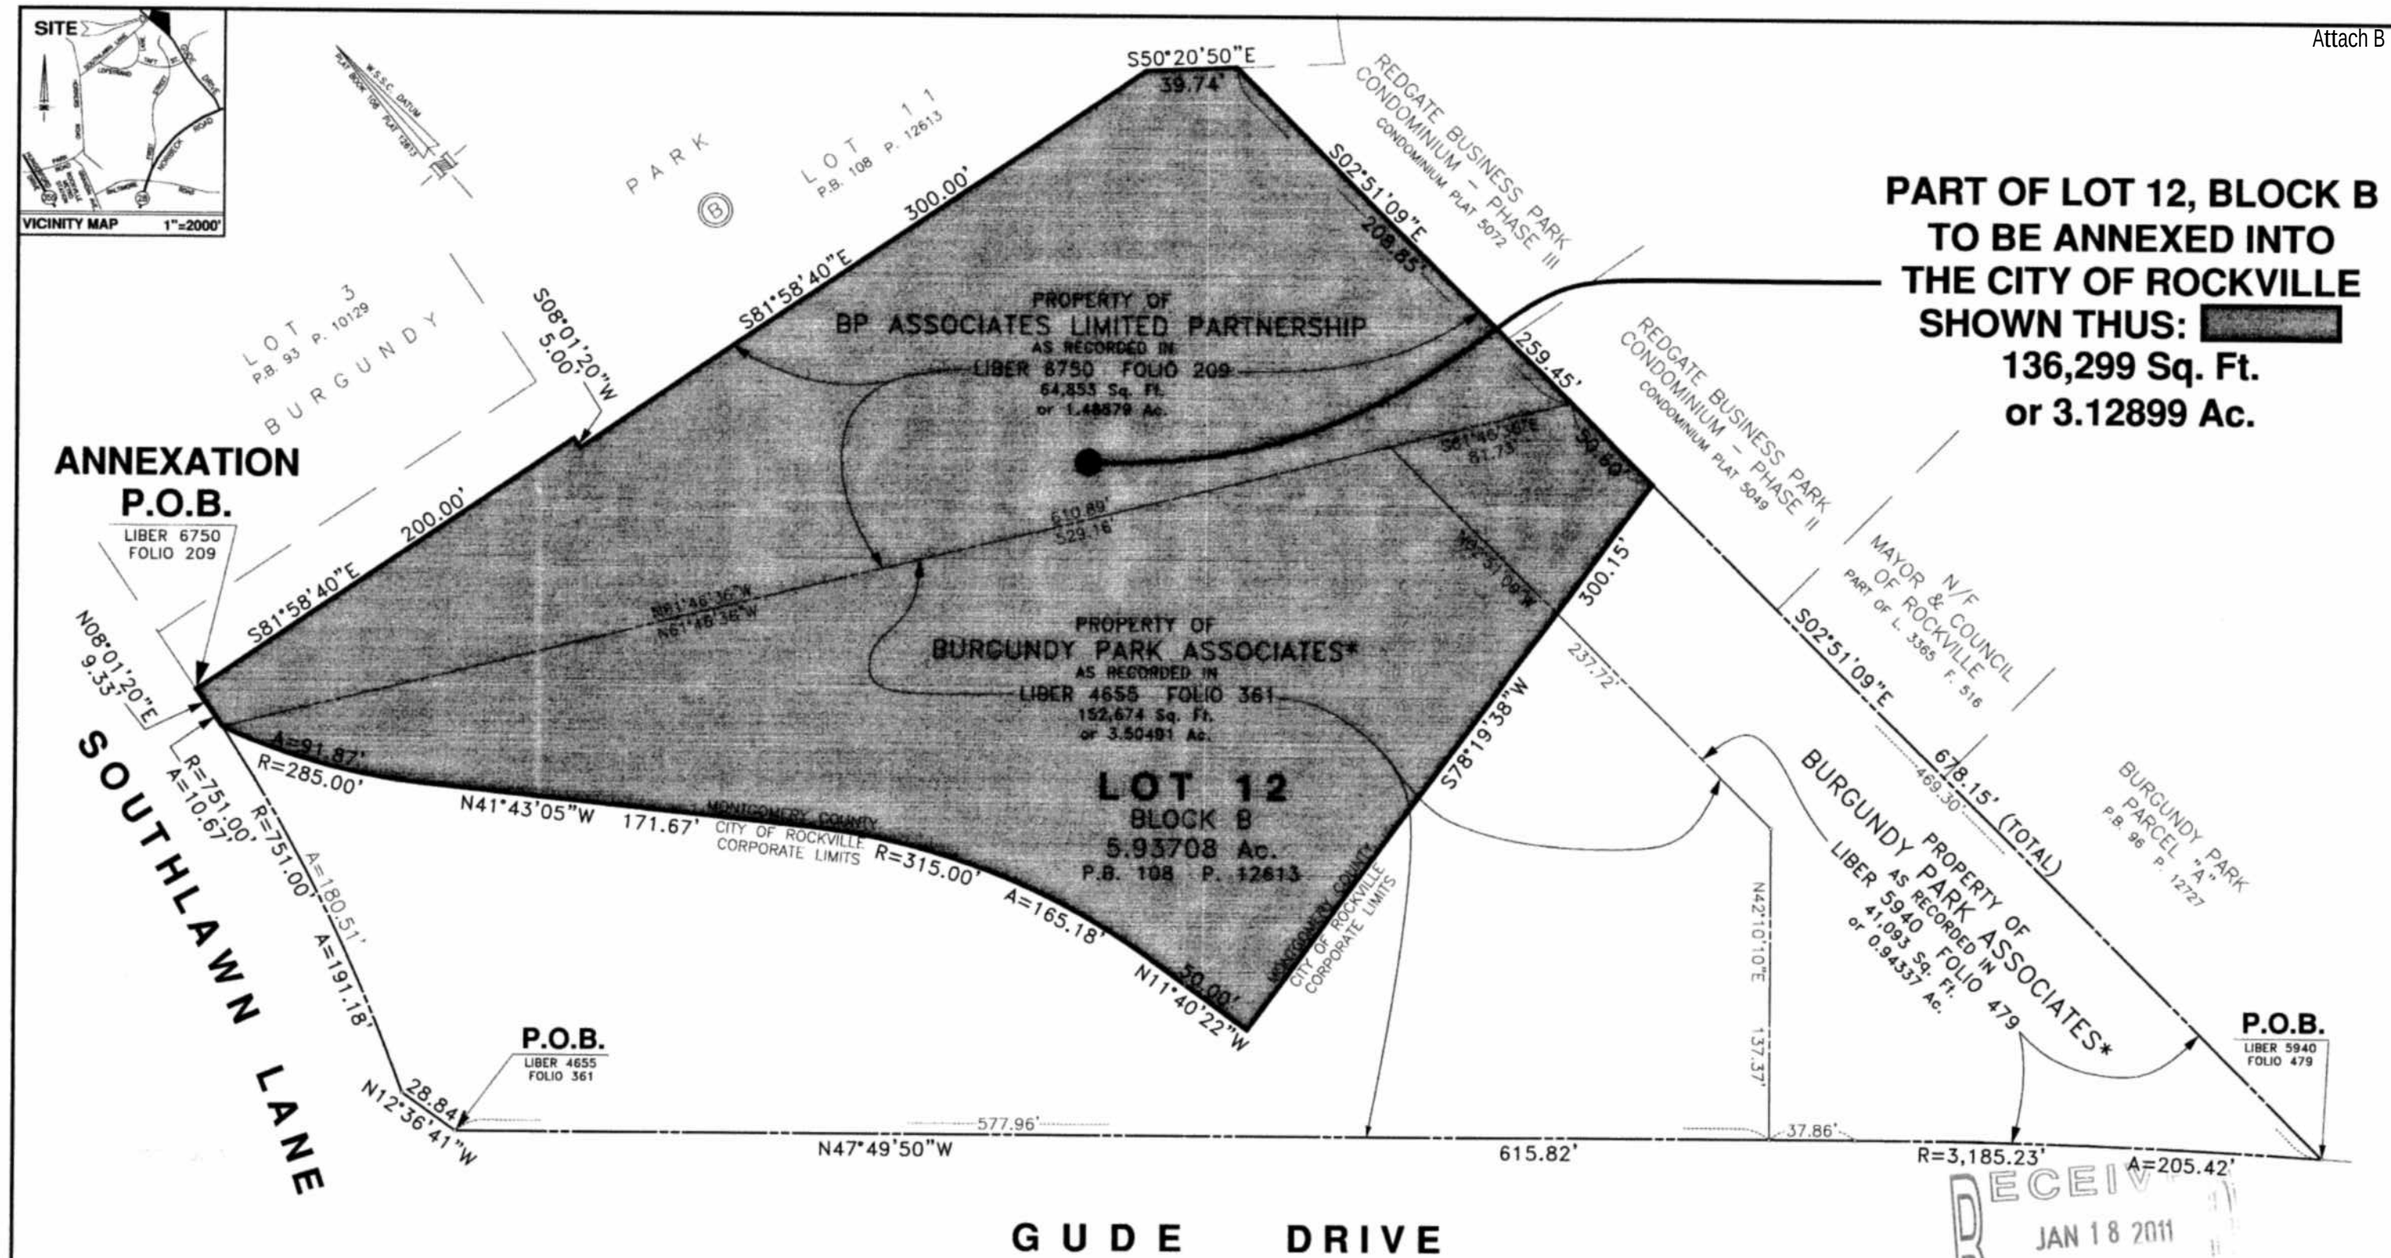

PART OF LOT 12, BLOCK B TO BE ANNEXED INTO THE CITY OF ROCKVILLE SHOWN THUS: [redacted]
136,299 Sq. Ft.
or 3.12899 Ac.

RECEIVED
JAN 18 2011
COMMUNITY PLANNING AND DEVELOPMENT SERVICES

* – NOW BP ASSOCIATES LIMITED PARTNERSHIP BY VIRTUE OF AMENDED AND RESTATED LIMITED PARTNERSHIP AGREEMENT DATED SEPTEMBER 11, 1984 AND RECORDED AMONG THE CORPORATION RECORDS AT WMS 565-445.

IDENTIFICATION PLAT FOR ANNEXATION

SITE SOLUTIONS, INC.
20410 Observation Drive, Suite 205
Germantown, Maryland 20876-4000
(301) 540-7990 Fax (301) 540-7991
Planning Engineering Landscape Architecture Surveying

NO	REVISION	DATE

LOT 12, BLOCK B - BURGUNDY PARK
AS RECORDED IN PLAT BOOK 108 AT PLAT 12613
BEING THE PROPERTY OF
BP ASSOCIATES LIMITED PARTNERSHIP
AS RECORDED IN LIBER 4655 AT FOLIO 361, LIBER 5940 AT FOLIO 479 and LIBER 8750 AT FOLIO 209
ROCKVILLE ELECTION DISTRICT No. 4 MONTGOMERY COUNTY, MARYLAND

DESIGN	CAPJ	SCALE	NTS
CHECKED		SHEET	1 of 1
DATE	12/2010	PROJ. No.	1776