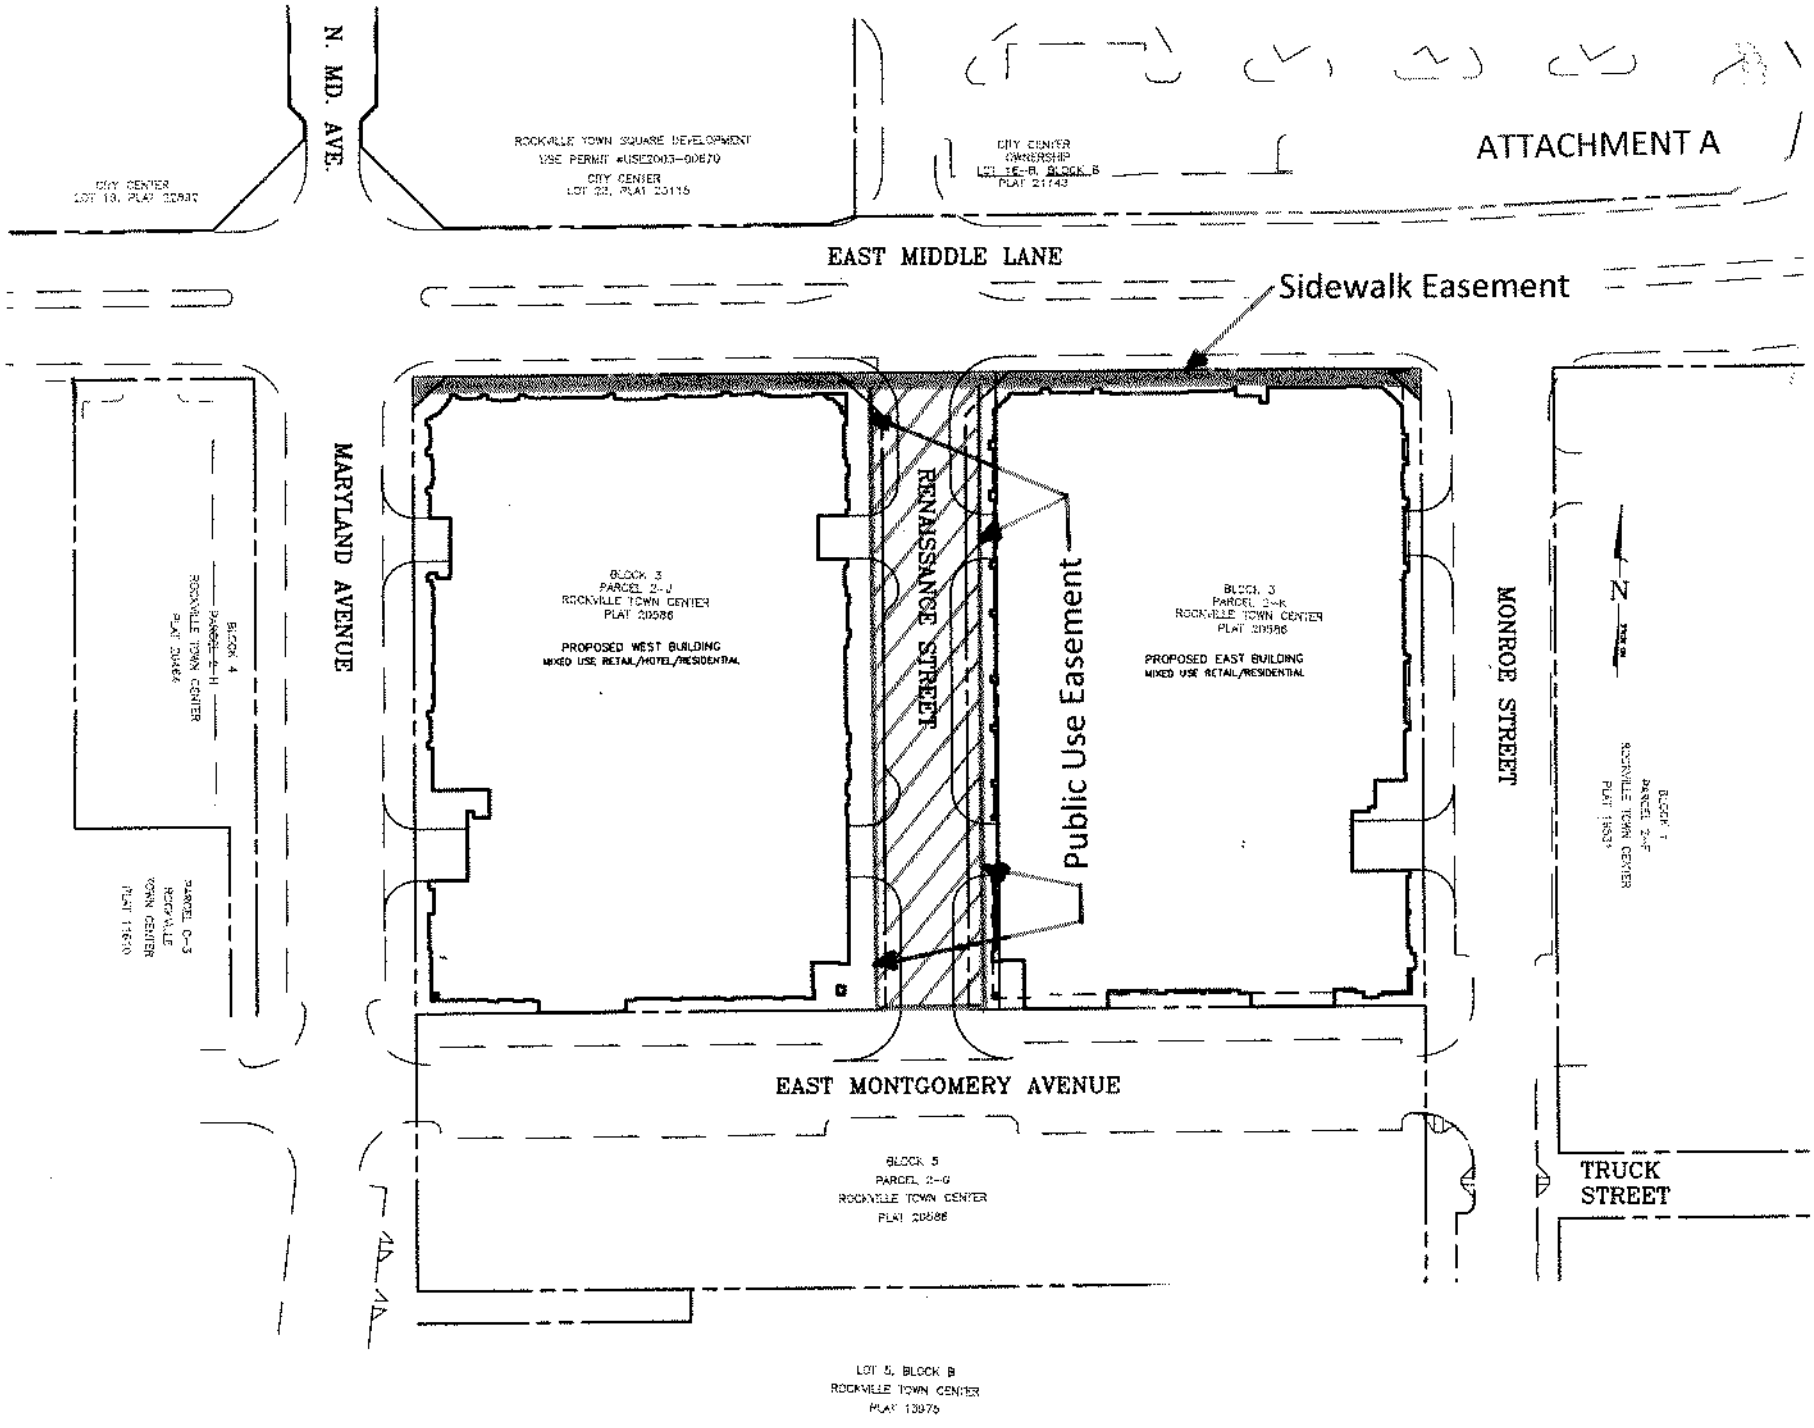
ATTACHMENT A
N. MD. AVE.
ROCKVILLE TOWN SQUARE DEVELOPMENT
USE PERMIT #USE2003-00670
CITY CENTER
LOT 22, PLAT 20116
CITY CENTER
OWNERSHIP
PLAT 21743
EAST MIDDLE LANE
Sidewalk Easement
MARYLAND AVENUE
BLOCK 3
PARCEL 2-J
ROCKVILLE TOWN CENTER
PLAT 20586
PROPOSED WEST BUILDING
MIXED USE RETAIL/HOTEL/RESIDENTIAL
RENAISSANCE STREET
Public Use Easement
BLOCK 3
PARCEL 2-K
ROCKVILLE TOWN CENTER
PLAT 20586
PROPOSED EAST BUILDING
MIXED USE RETAIL/RESIDENTIAL
MONROE STREET
N
EAST MONTGOMERY AVENUE
BLOCK 5
PARCEL 2-G
ROCKVILLE TOWN CENTER
PLAT 20586
TRUCK
STREET
LOT 5, BLOCK B
ROCKVILLE TOWN CENTER
PLAT 13975