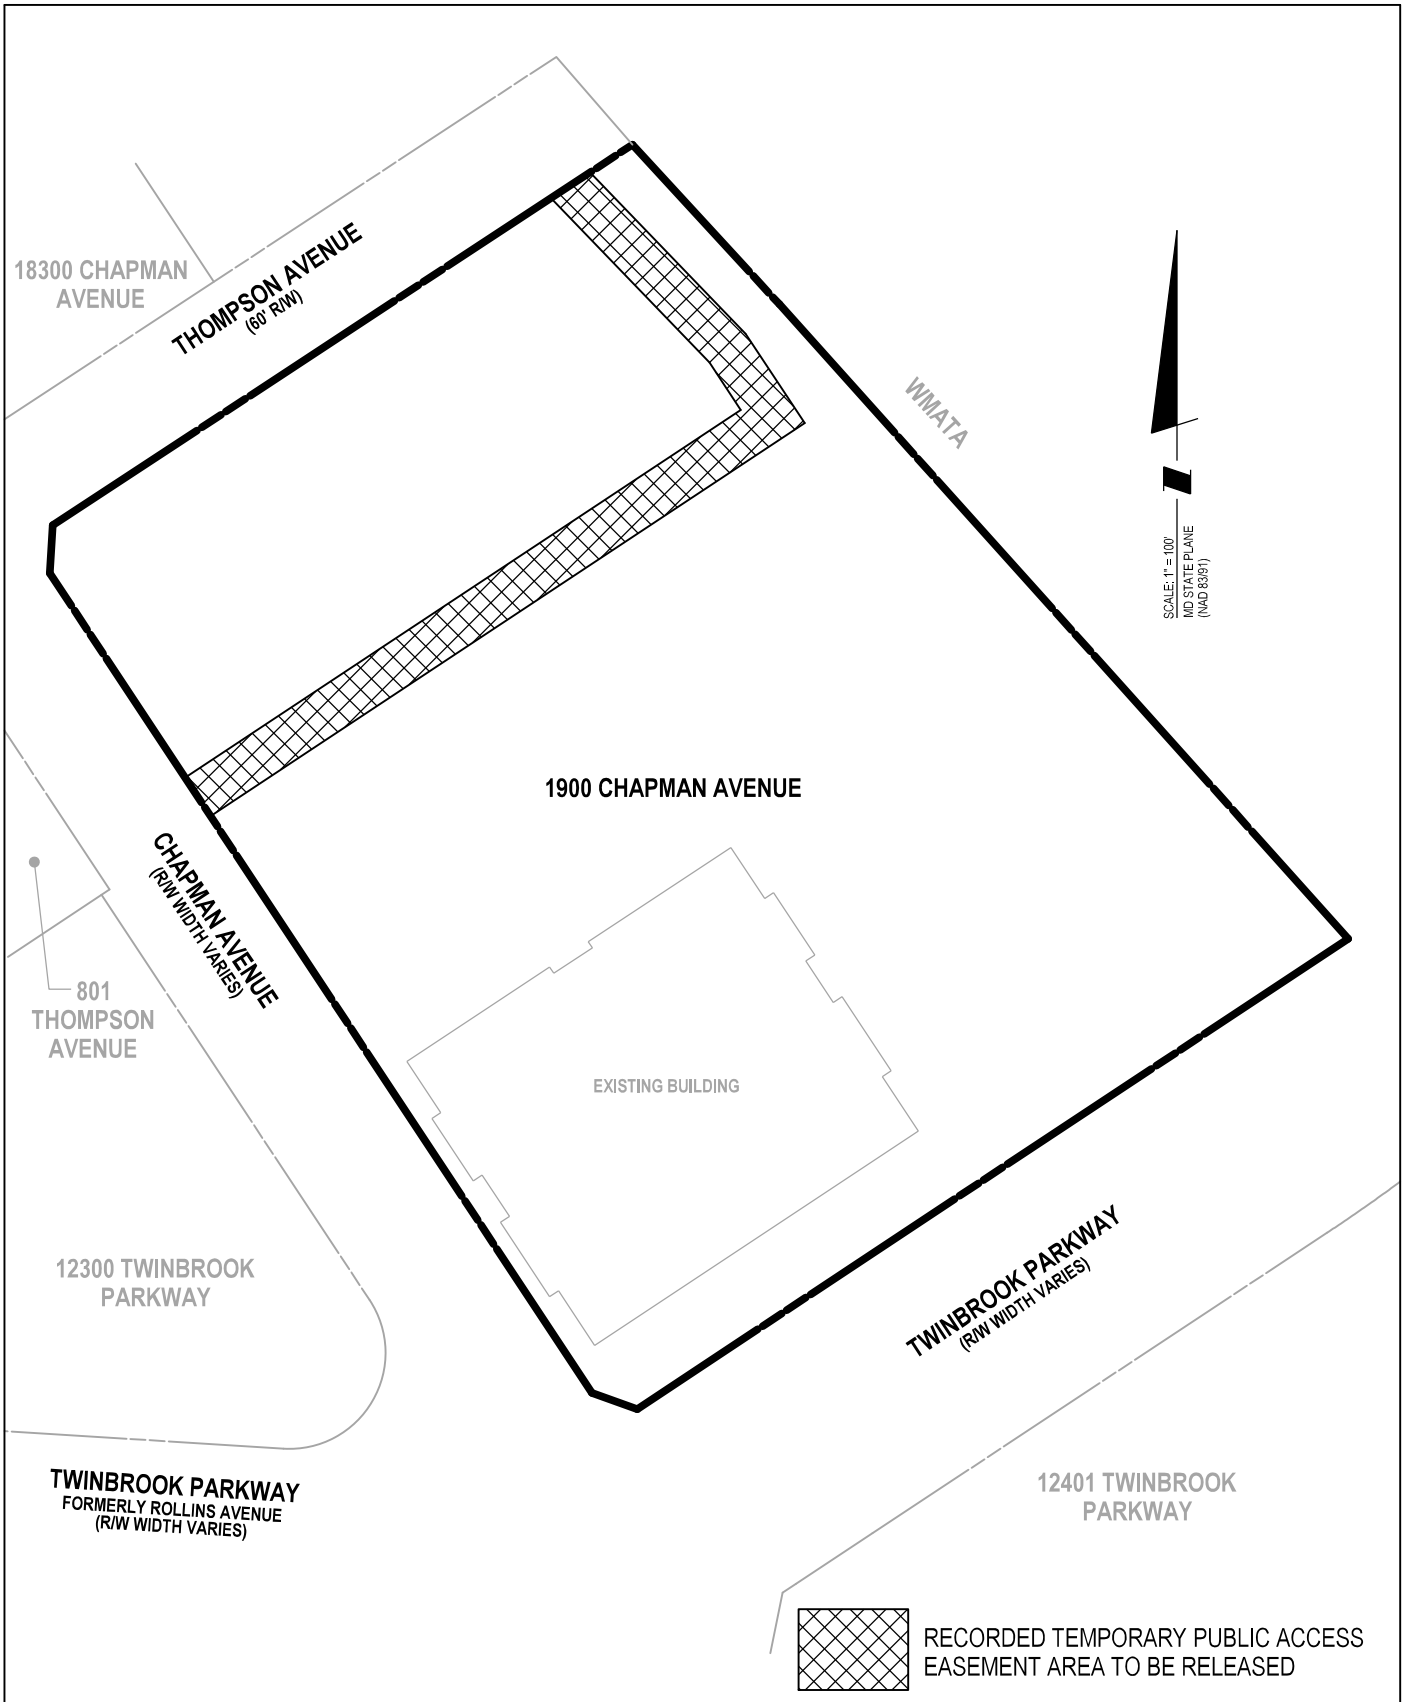

SOLTESZ
2 Research Place, Suite 100
Rockville, MD 20850
P.301.948.2750 F.301.948.9067
www.solteszco.com

1900 CHAPMAN AVENUE

JOB NO.	SCALE	DATE
XXXX-XXXX	1"= 100'	9/27/2013

The original of this drawing document was prepared by Soltesz, Inc. (SOLTESZ). If this document was not obtained directly from SOLTESZ and/or it was transmitted electronically, SOLTESZ cannot guarantee that unauthorized changes and / or alterations were not made by others. If verification of the information contained hereon is needed, contact should be made directly with SOLTESZ. SOLTESZ makes no warranties, express or implied, concerning the accuracy of any information that has been transmitted by electronic means.

Q:\30990100\Phase 1\EXHIBITS\Easement Abandonment Exhibits\ACCESS Exhibit.sht Scale=100.0000 ft / in. User=mmiller PLTdrv=PDF_Grey_300.pltcfg Pentbl=TEXT_SUB.tbl 9/27/2013 3:18:28 PM