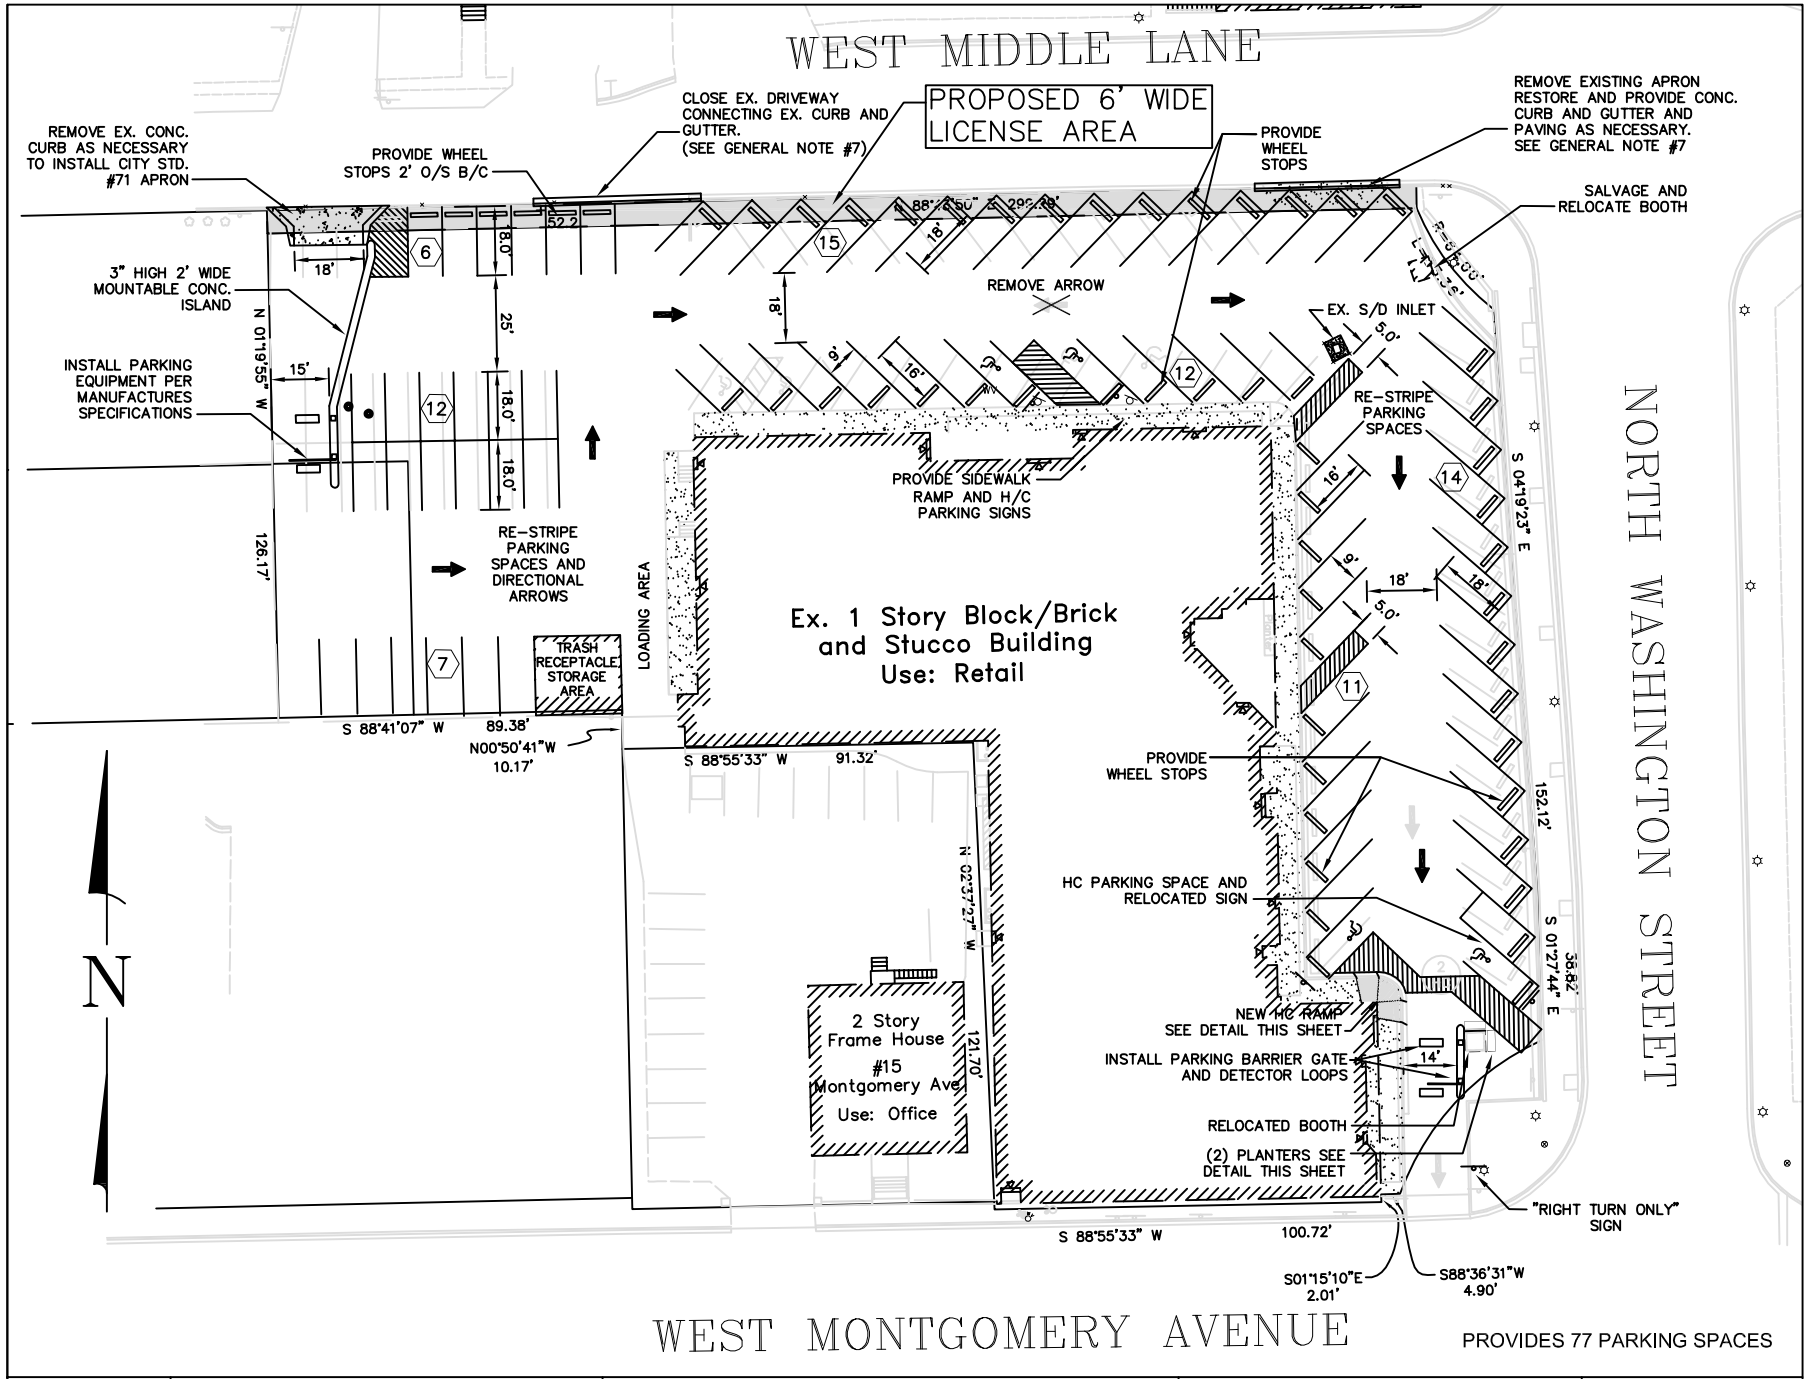

City of Rockville **Department of Public Works** **Engineering Division** **111 Maryland Avenue** **Rockville, MD 20850**	**Attachment B** **Interim Parking Layout** **Courthouse Shopping Center**	Date: 07/16/08 Map By: MHG File Name: \\Cornwserver\vol1\USERS\ Environment Division\Prabhakara	___ Water ___ Utility ___ Sewer ___ Road ___ Storm ___ Sdwlk ___ SWM X Other