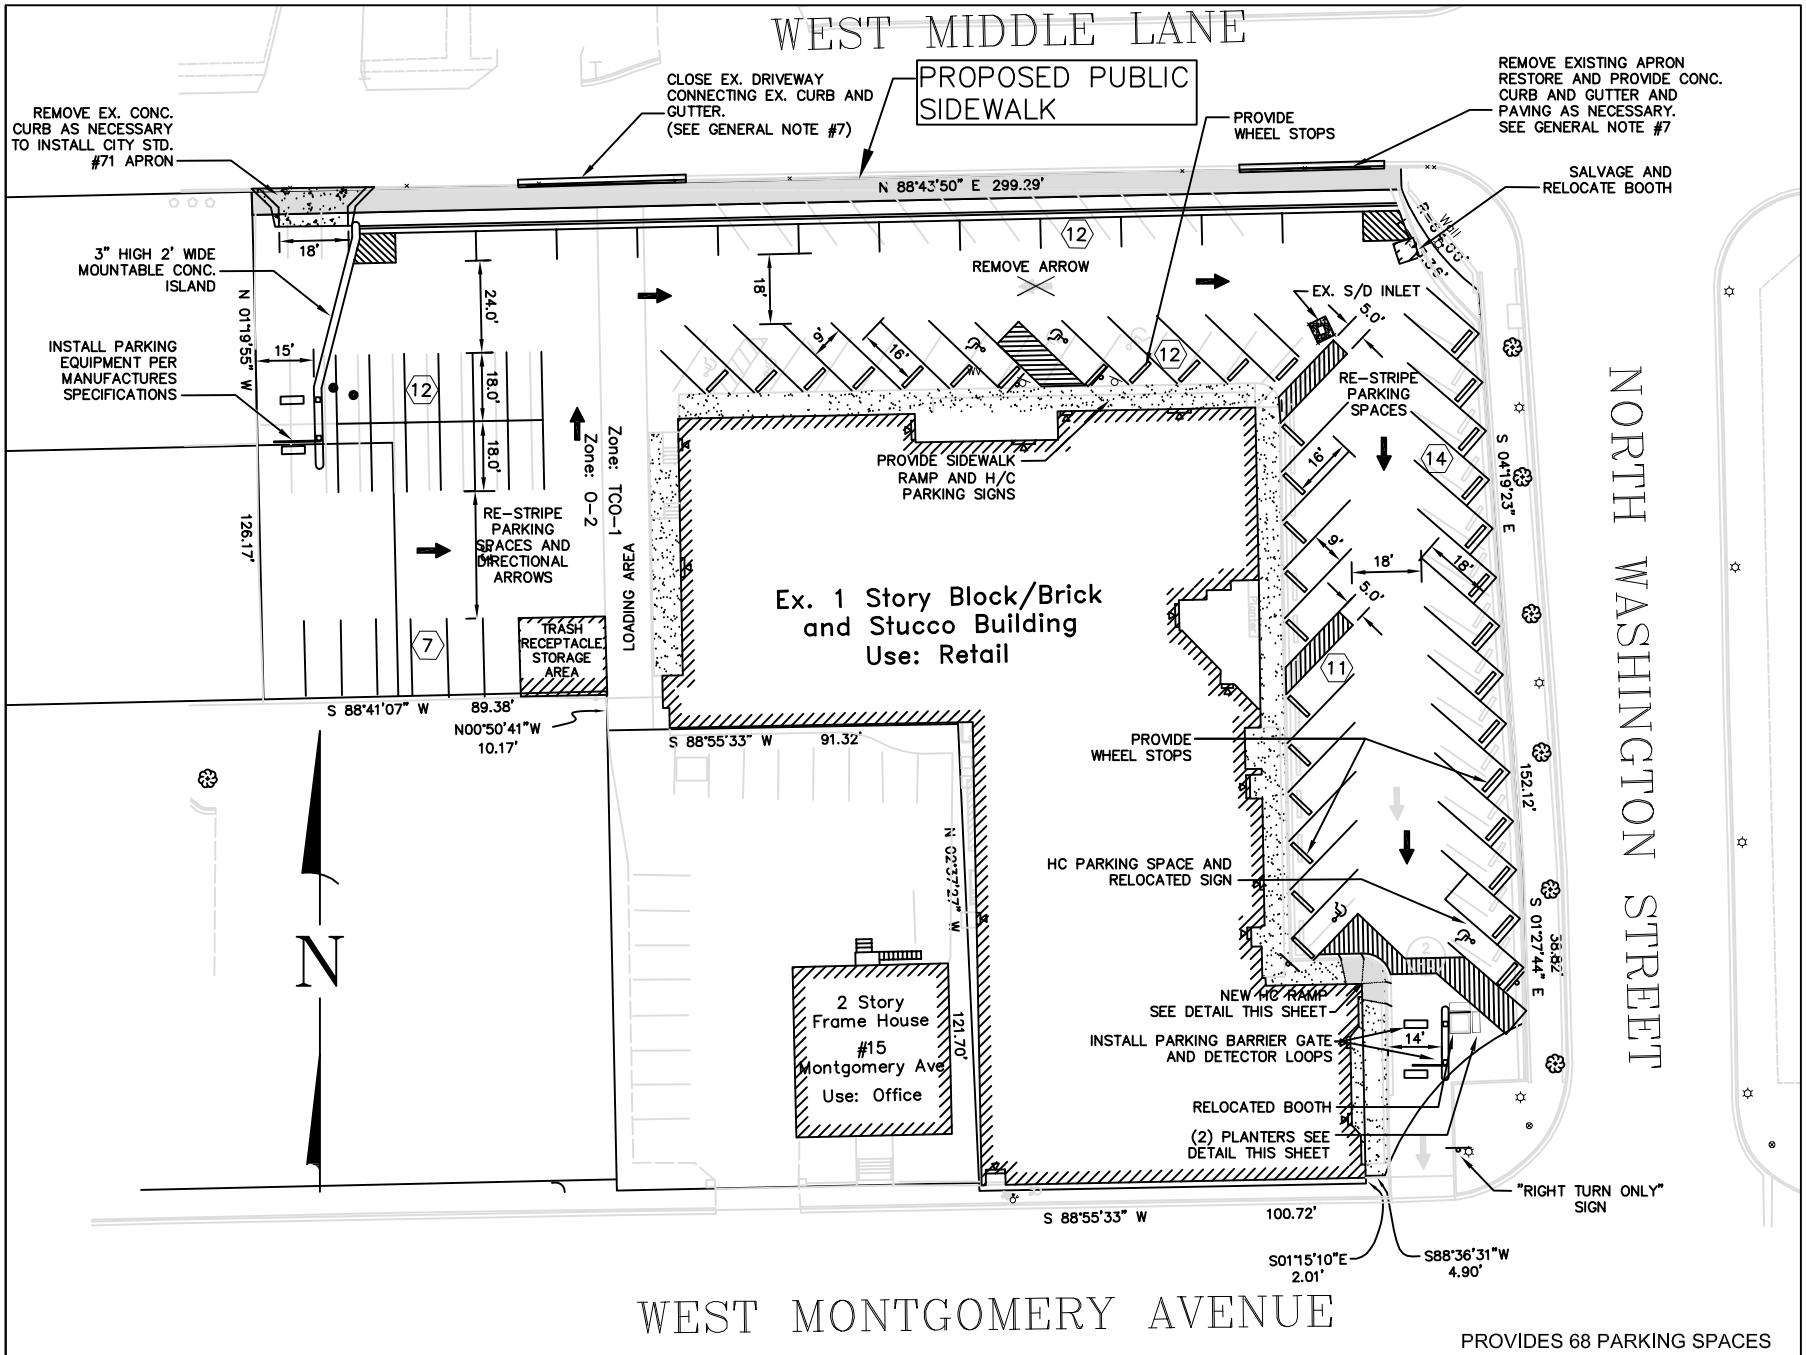

PROVIDES 68 PARKING SPACES

City of Rockville Department of Public Works Engineering Division 111 Maryland Avenue Rockville, MD 20850	**Attachment C** **Final Parking Layout** **Courthouse Shopping Center**	Date: 07/16/08 Map By: MHG File Name: \\Cornwserver\vol1\USERS\Environment Division\Prabhakara	___ Water ___ Utility ___ Sewer ___ Road ___ Storm ___ Sdwlk ___ SWM X Other