ROCKVILLE PIKE - MARYLAND ROUTE 355

VARIABLE R/W

BASELINE OF RIGHT-OF-WAY S.H.A. PLAT No. 42304

CERTIFIED CORRECT:

MATTHEW E. JOYCE
PROFESSIONAL LAND SURVEYOR
MARYLAND REGISTRATION NUMBER 21150

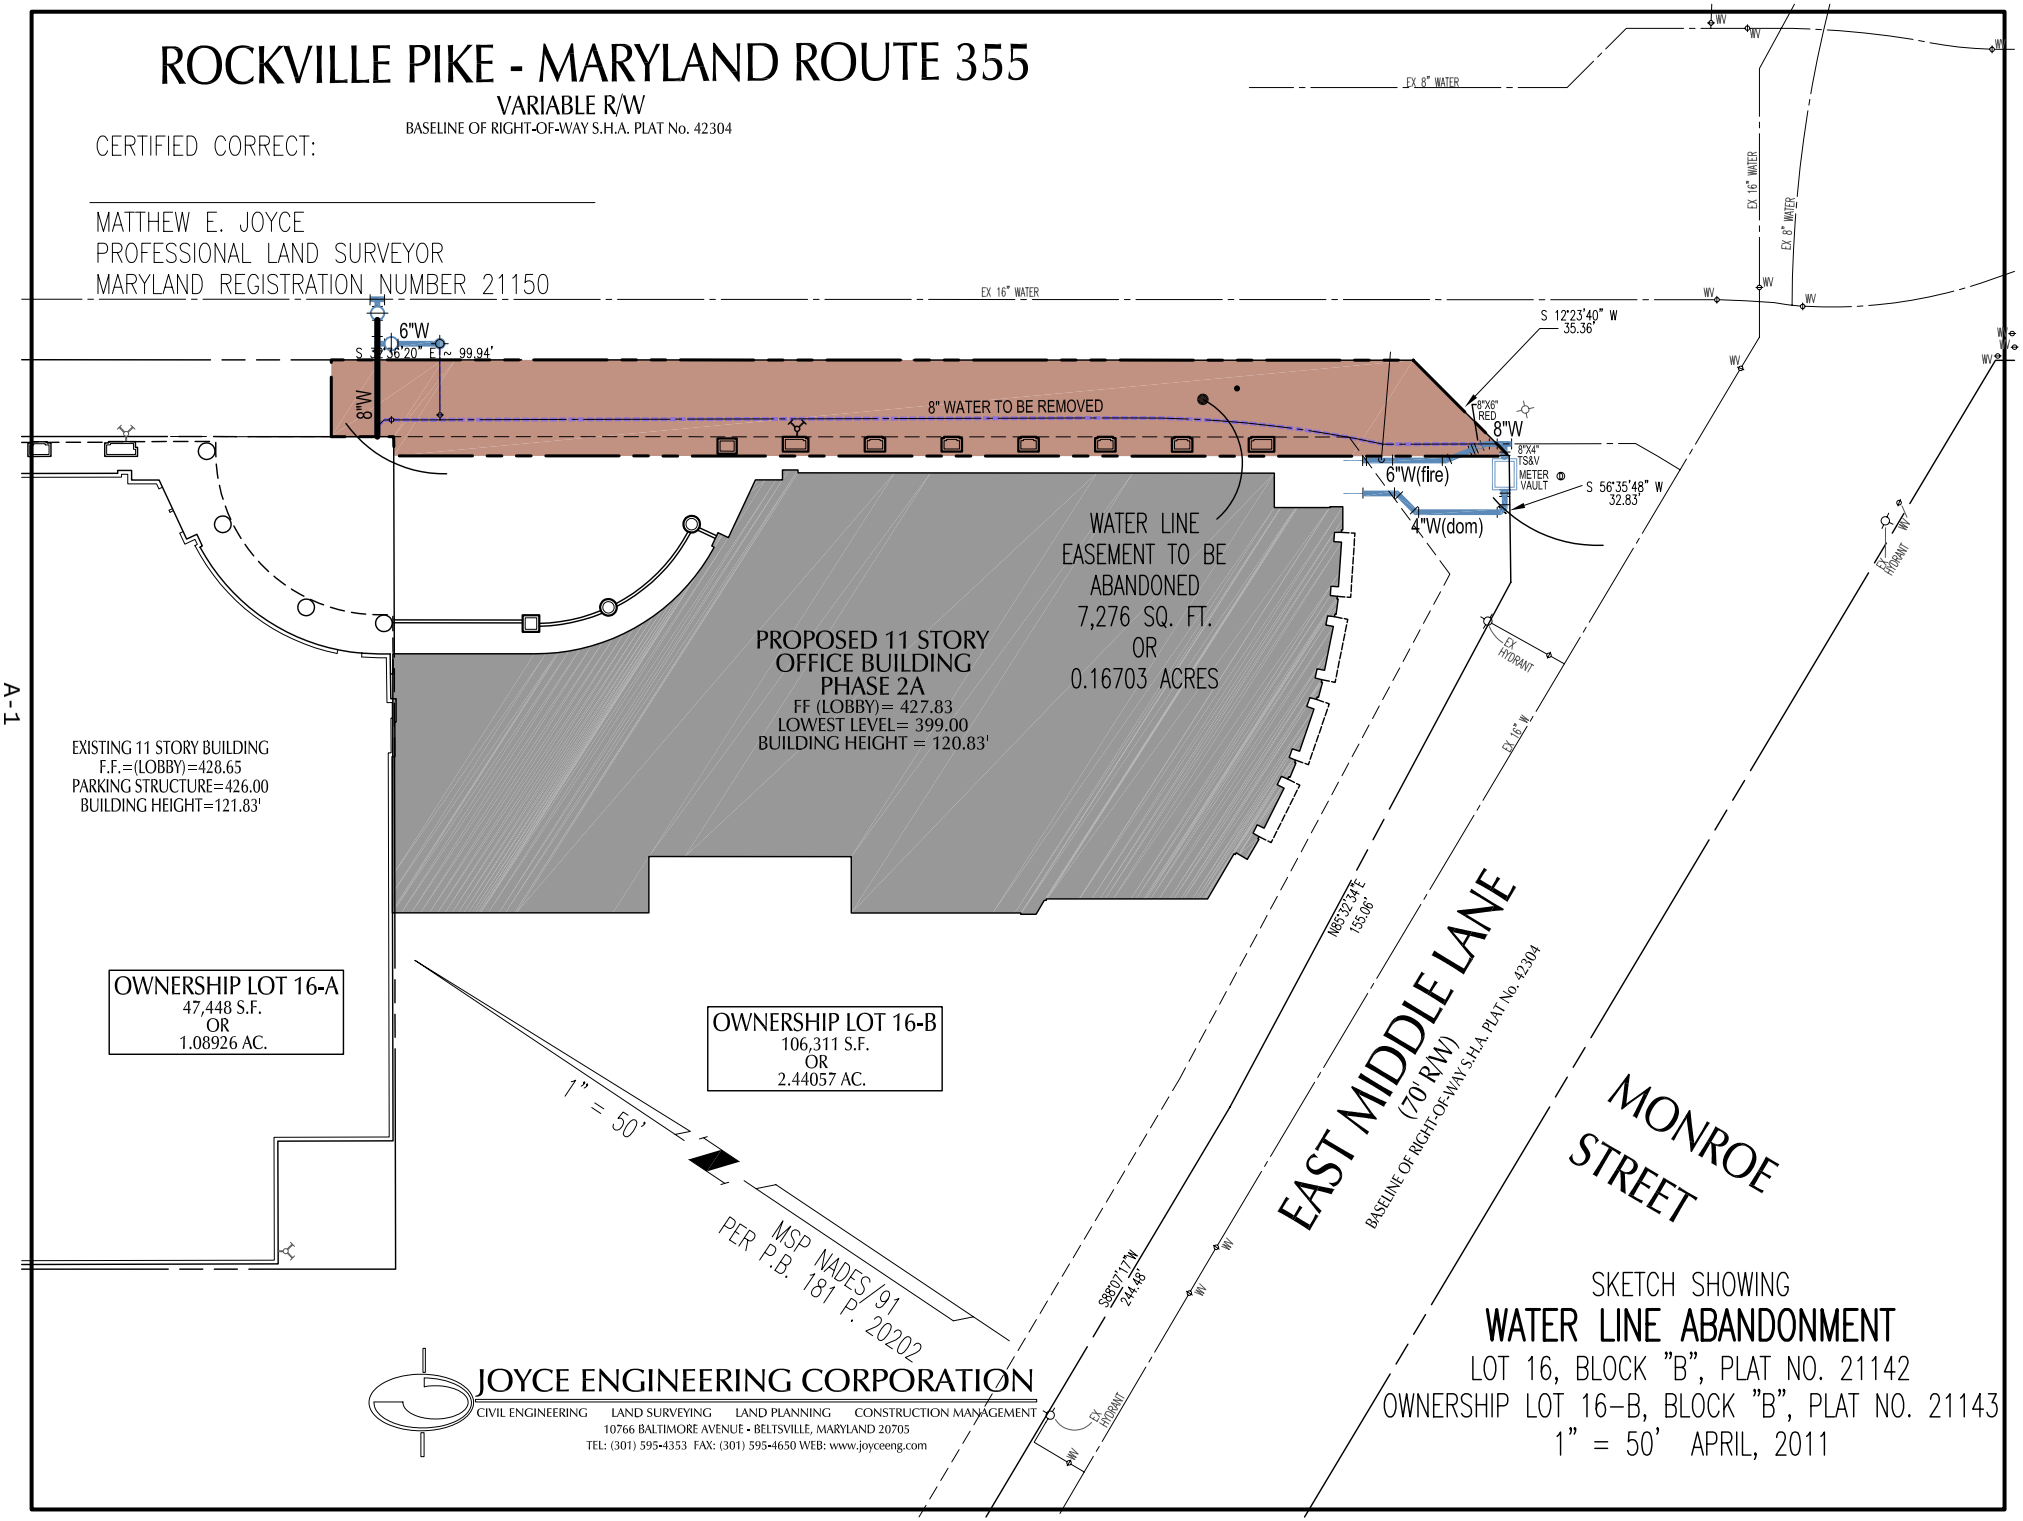

JOYCE ENGINEERING CORPORATION

CIVIL ENGINEERING LAND SURVEYING LAND PLANNING CONSTRUCTION MANAGEMENT

10766 BALTIMORE AVENUE - BELTSVILLE, MARYLAND 20705

TEL: (301) 595-4353 FAX: (301) 595-4650 WEB: www.joyceeng.com

SKETCH SHOWING

WATER LINE ABANDONMENT

LOT 16, BLOCK "B", PLAT NO. 21142

OWNERSHIP LOT 16-B, BLOCK "B", PLAT NO. 21143

1" = 50' APRIL, 2011

A-1

Attachment A