SHEET 7 - Centerline BRT and Tunnel

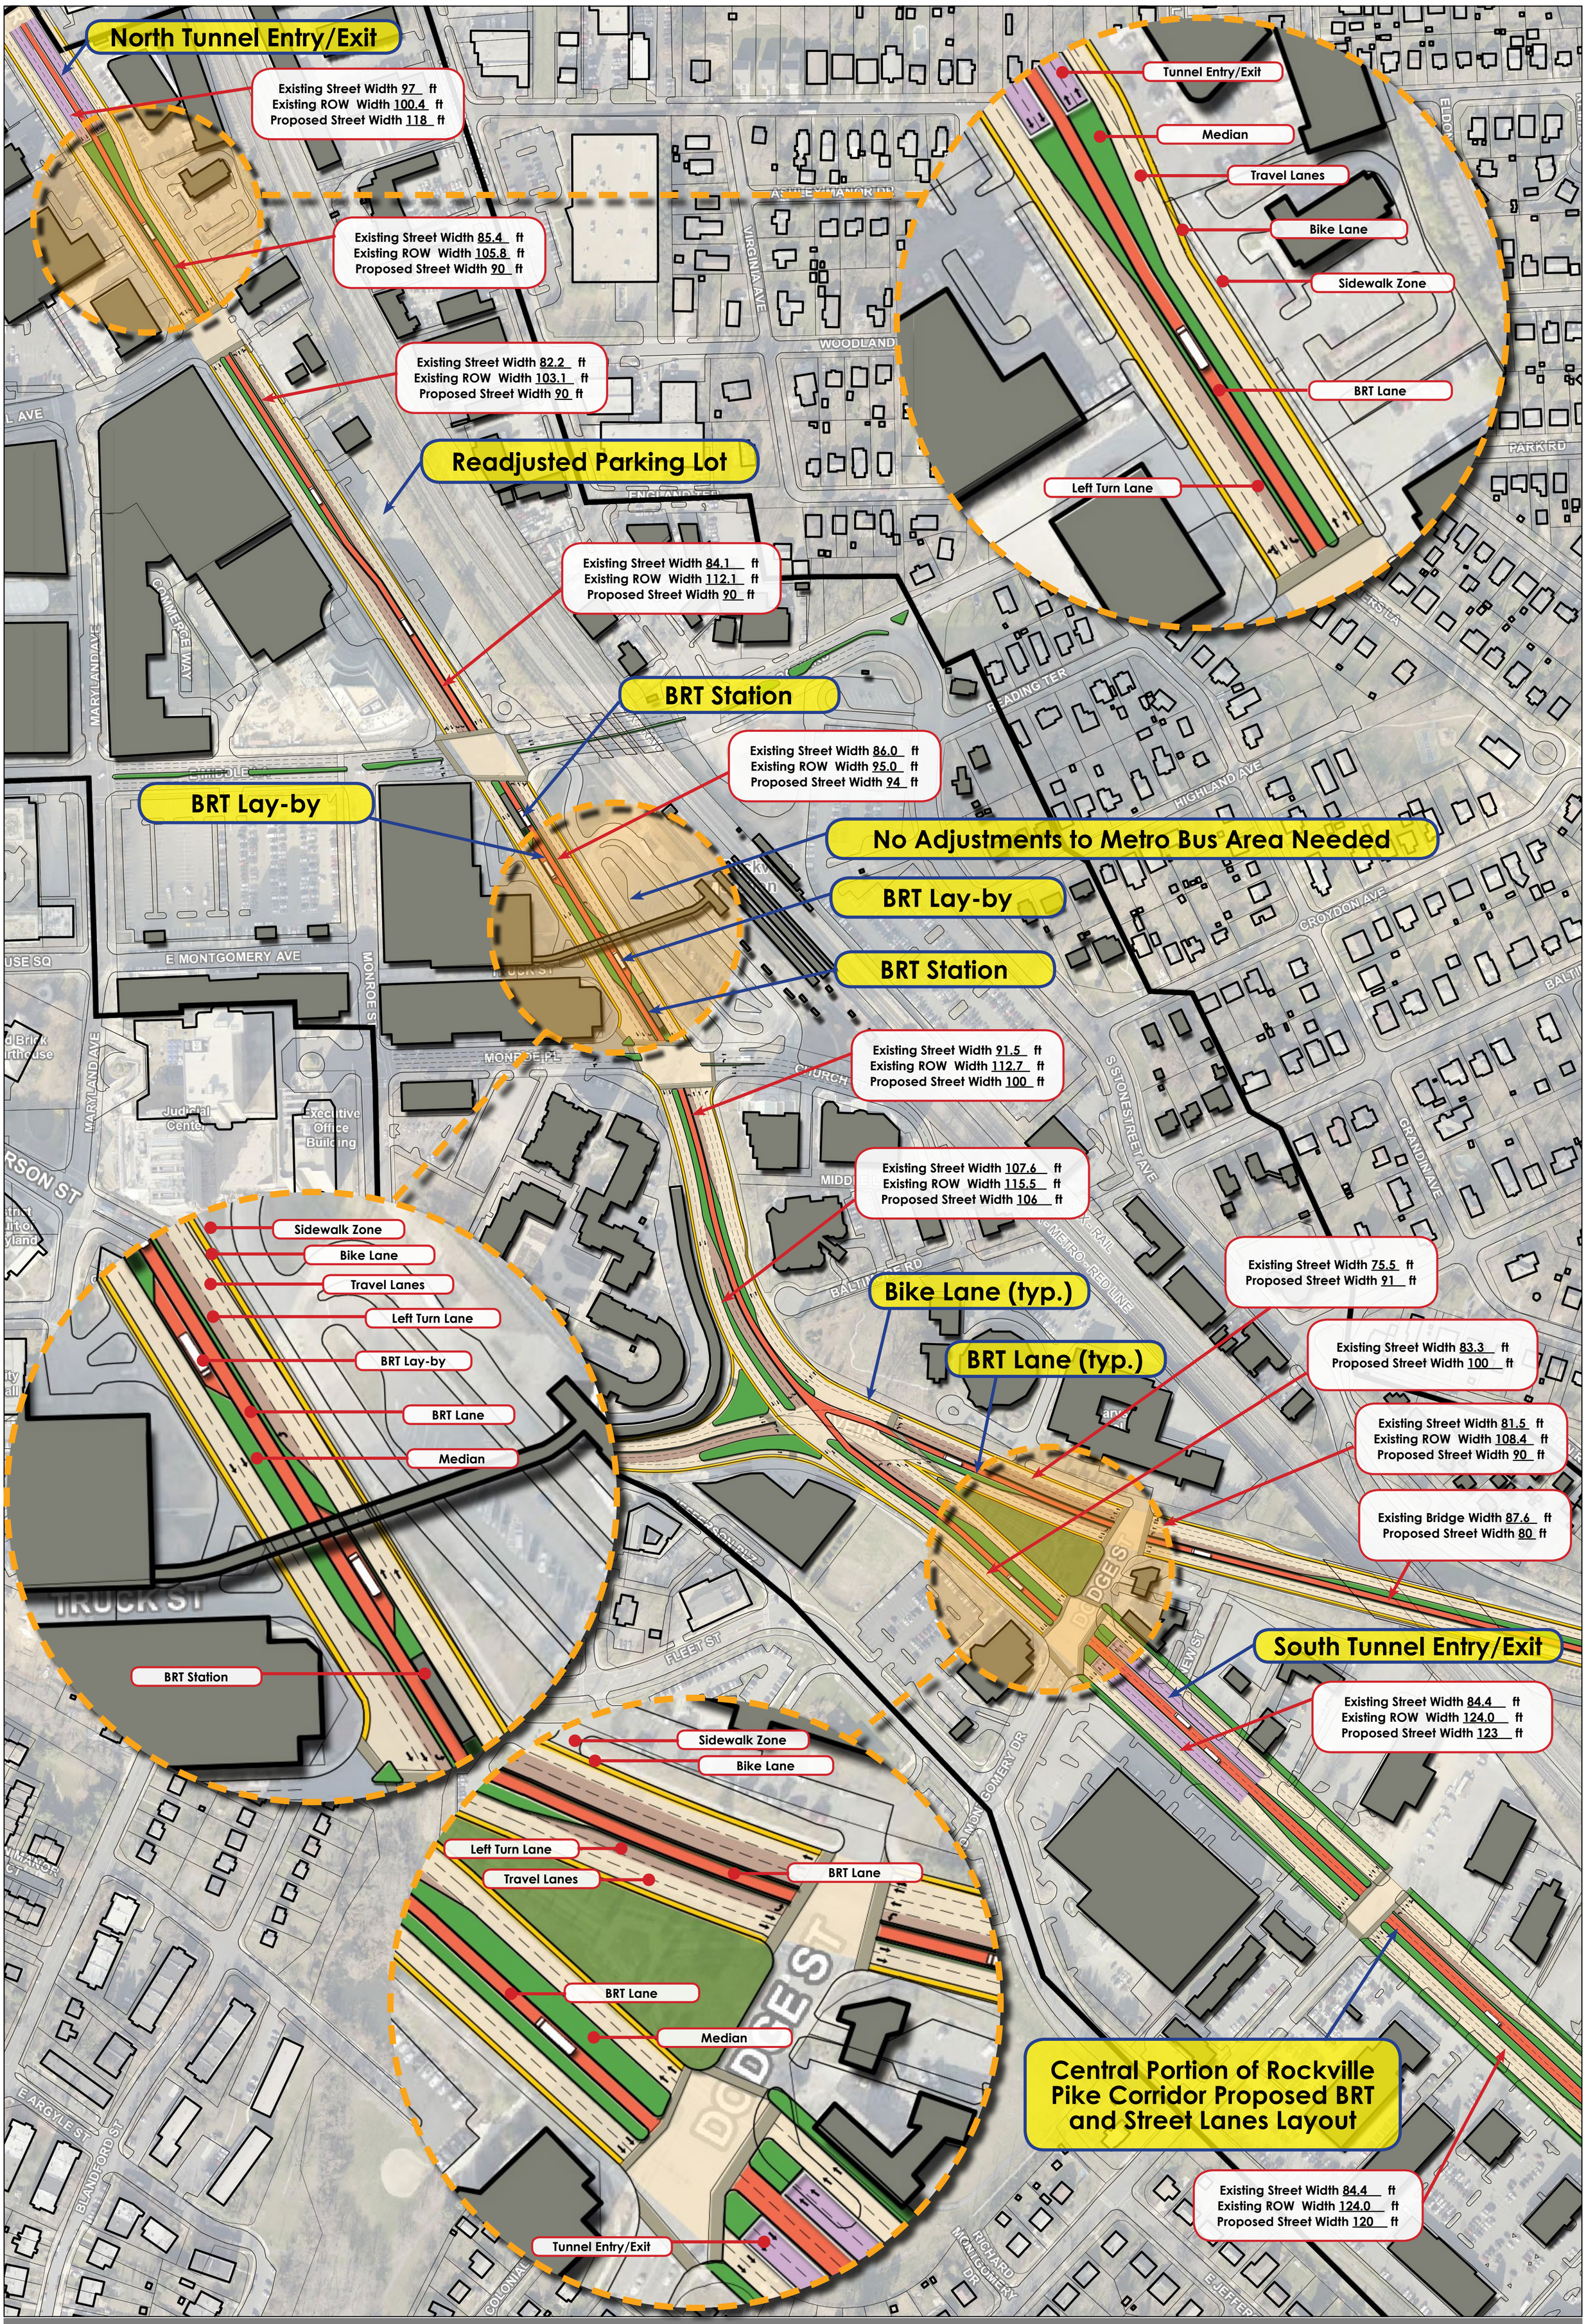

ALT 5B: DEDICATED MIDDLE BRT LANE WITH TUNNEL
ROCKVILLE, MD URBAN BRT STUDY

07.09.14

SCALE 1in= 150 ft
0 50 100 200

Prepared for:
The City of Rockville, MD

City of Rockville Get Into It

URBAN DESIGN, PLANNING, + LANDSCAPE ARCHITECTURE
INNER HARBOR CENTER
400 E. PRATT STREET, SUITE 902
BALTIMORE, MD 21202
TEL: 443.539.3350
WWW.EDSAPLAN.COM

EDSA ERM