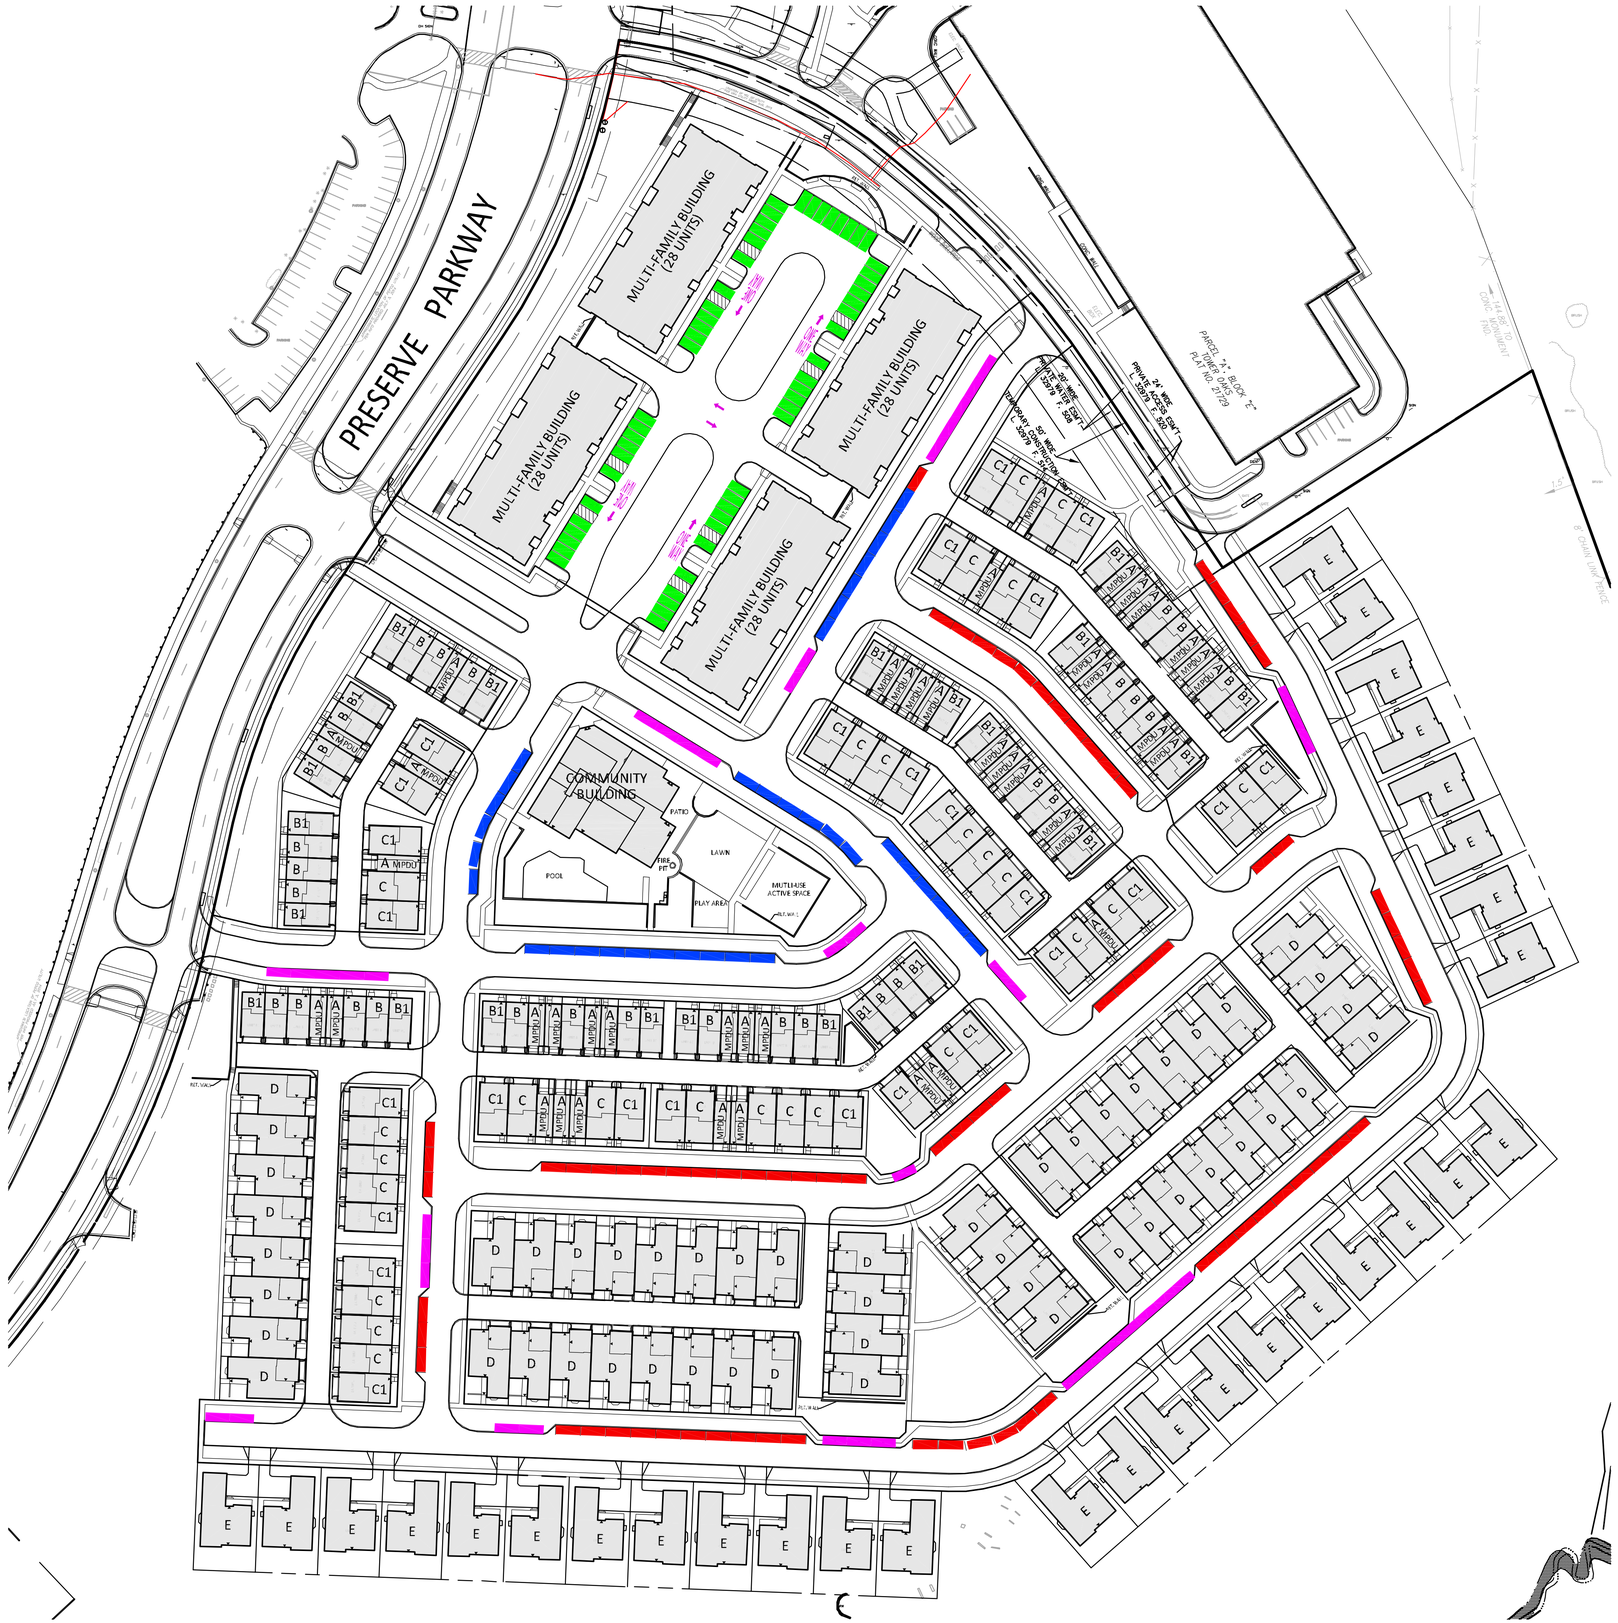

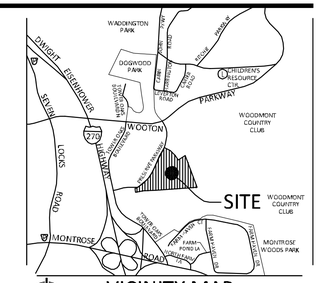

VICINITY MAP
SCALE: 1" = 2000'

MULTI-FAMILY VISITOR PARKING SPACE (56 TOTAL)

COMMUNITY BUILDING PARKING SPACE (35 TOTAL)

ADDITIONAL ON-STREET PARKING SPACE (76 TOTAL)

PARKING SPACE LOST TO PROPOSED RIGHTS-OF-WAY (41 TOTAL)

NORTH

0 30' 60' 120'

SCALE: 1" = 60'

UNIT TYPE, MIX, AND CONFIGURATION MAY BE MODIFIED BY THE OWNER AT SITE PLAN, PROVIDED THAT THE NUMBER OF UNITS MAY NOT EXCEED THE MAXIMUMS PROPOSED.

VIKA
ENGINEERS PLANNERS
LANDSCAPE ARCHITECTS SURVEYORS
VIKA MARYLAND, LLC
20251 CENTURY BOULEVARD SUITE #400
GERMANTOWN, MARYLAND 20874
PHONE: (301) 916-4100
FAX: (301) 916-2262
GERMANTOWN, MD. MCLEAN, VA.

APPLICANT:
EYA DEVELOPMENT LLC
4800 HAMPDEN LANE SUITE 300
BETHESDA, MD, 20814
PH: 301.634.8600
CONTACT: Aakash Thakkar
e-mail: athakkar@eya.com

OWNER:
BOSTON PROPERTIES LIMITED PARTNERSHIP
2200 PENNSYLVANIA AVENUE, NW
SUITE 200W
WASHINGTON DC 20037
PH: 202.585.0800
CONTACT: JONATHAN KAYLOR
e-mail:
jkaylor@bostonproperties.com

REVISIONS	DATE
1) REVISED PER COMMENTS	2/1/16

PROFESSIONAL SEAL

I HEREBY CERTIFY THAT THESE DOCUMENTS WERE PREPARED OR APPROVED BY ME, AND THAT I AM A DULY LICENSED PROFESSIONAL ENGINEER UNDER THE LAWS OF THE STATE OF MARYLAND. LICENSE No. 31312 EXPIRATION DATE: SEPTEMBER 7, 2015

EYA TOWER OAKS

4TH ELECTION DISTRICT
ROCKVILLE
MONTGOMERY COUNTY, MARYLAND
WSSC GRID: 216NW07
TAX MAP: GQ33
PARCEL P252
LIBER 15897 FOLIO 157

PARKING ALLOCATION EXHIBIT

DRAWN BY:
DESIGNED BY:
DATE ISSUED:

DRAWING NO.

SHEET NO.

G:\5001-9999\91341\cadd\PROJECT PLAN\EXHIBITS\91341100_PARKING.dwg -- June 24, 2016