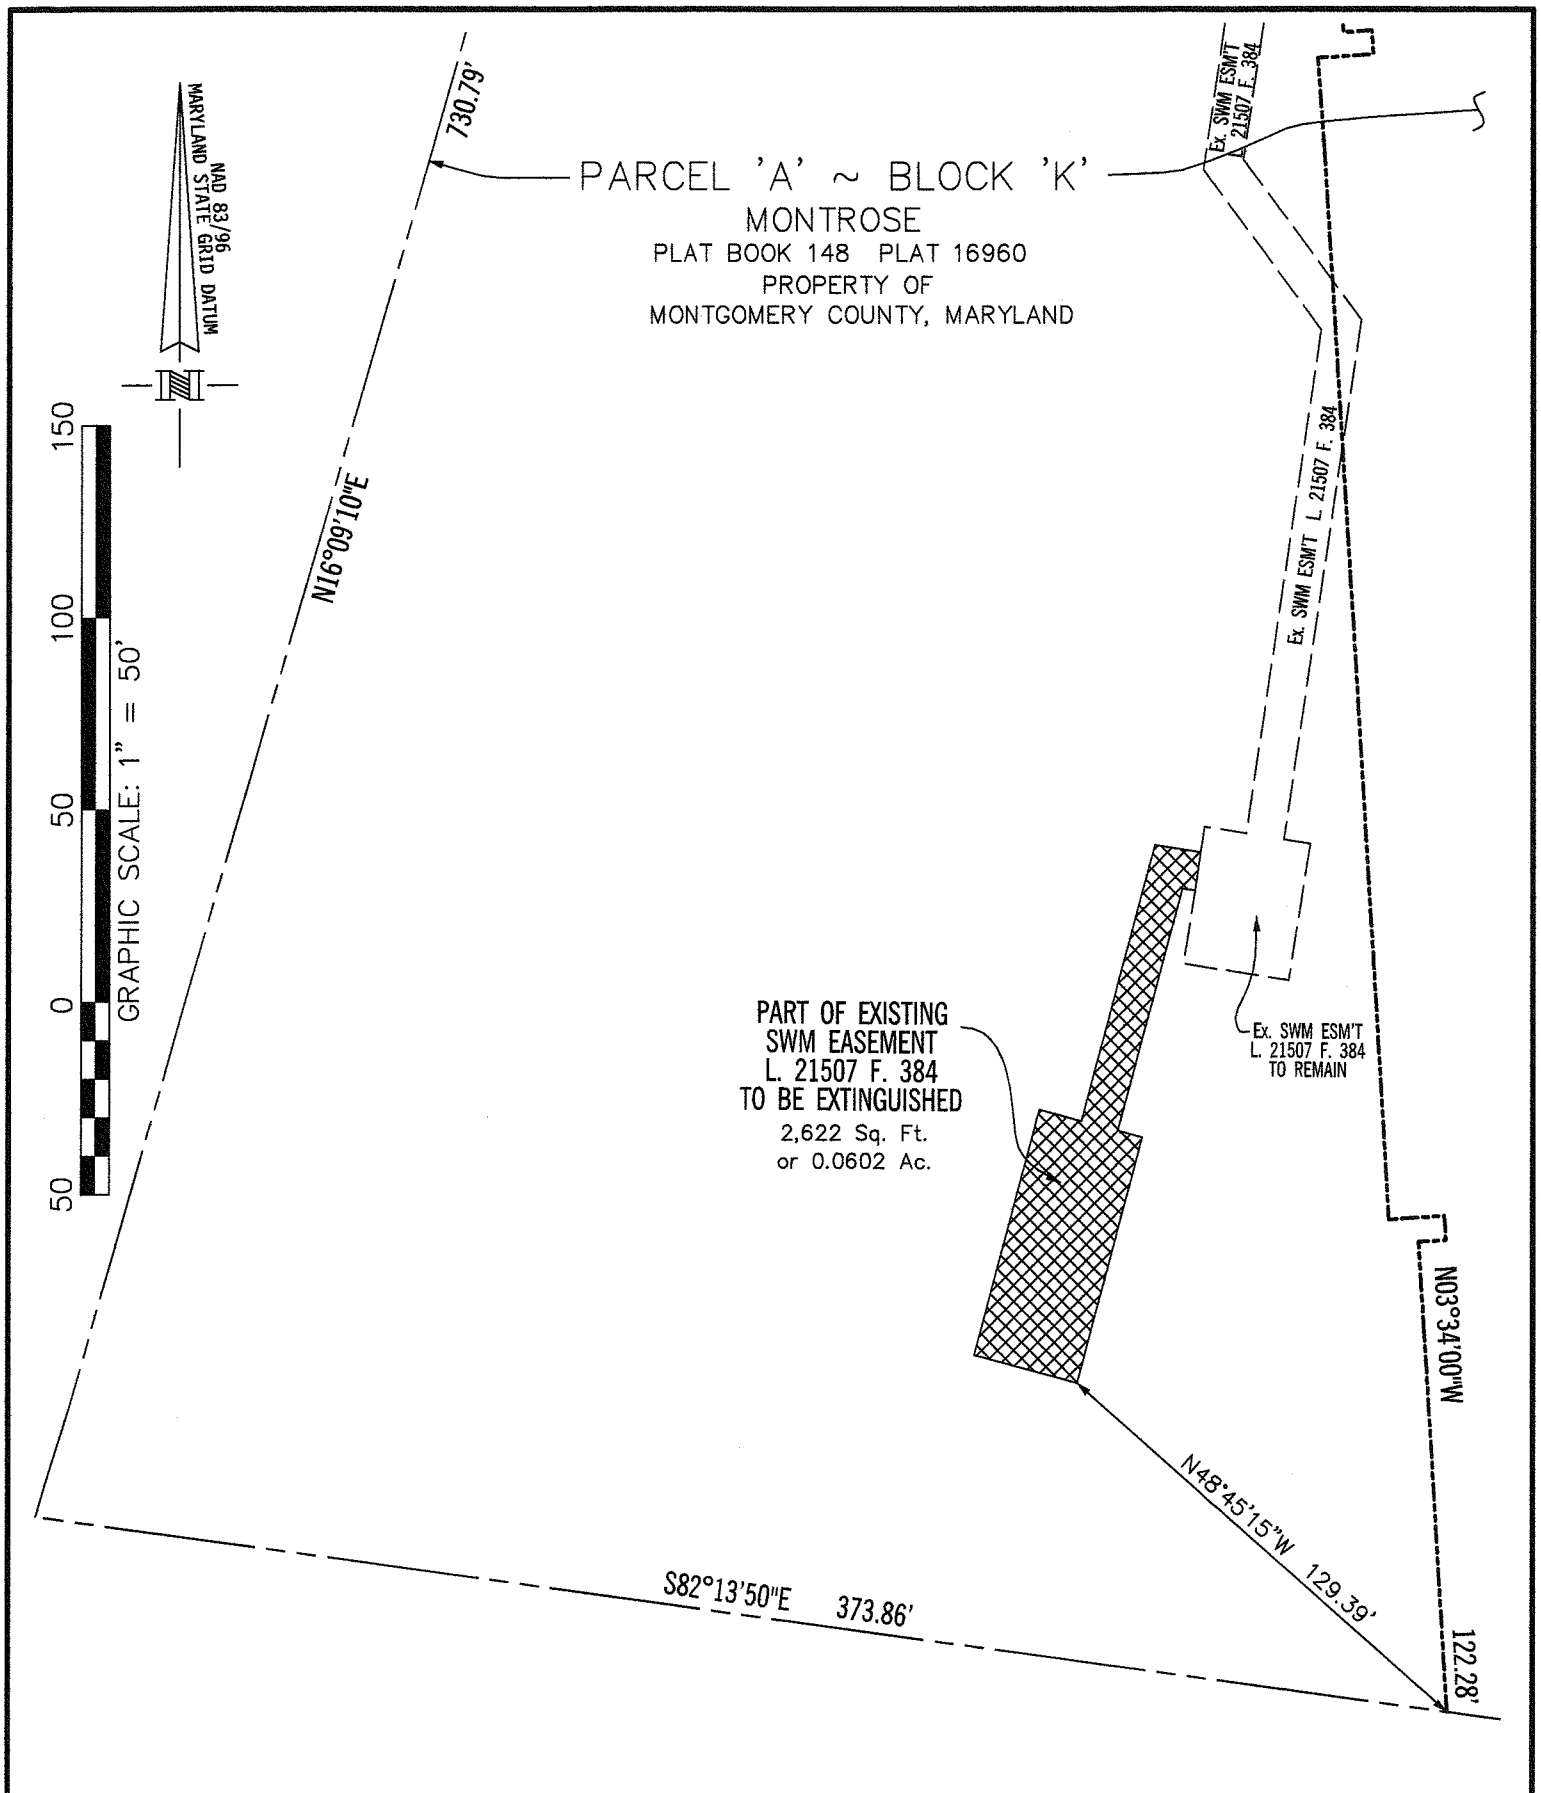

SITE SOLUTIONS, INC.
20410 Observation Drive Suite 285
Germantown, Maryland 20876-6000
(301) 540-7000 Fax (301) 540-7001
Planning Engineering Landscape Architecture

SKETCH OF A PARTIAL EXTINGUISHMENT OF STORMWATER MANAGEMENT MAINTENANCE EASEMENT L. 21507 F. 384
OVER PART OF THE PROPERTY OF
MONTGOMERY COUNTY, MARYLAND
AS RECORDED IN LIBER 8198 AT FOLIO 553
CITY OF ROCKVILLE MONTGOMERY COUNTY, MARYLAND

DATE: 09/2011	SCALE: 1"=50'	DRAWN BY: MJD	JOB NO.: 1742.SWM	SHEET: 1 of 1