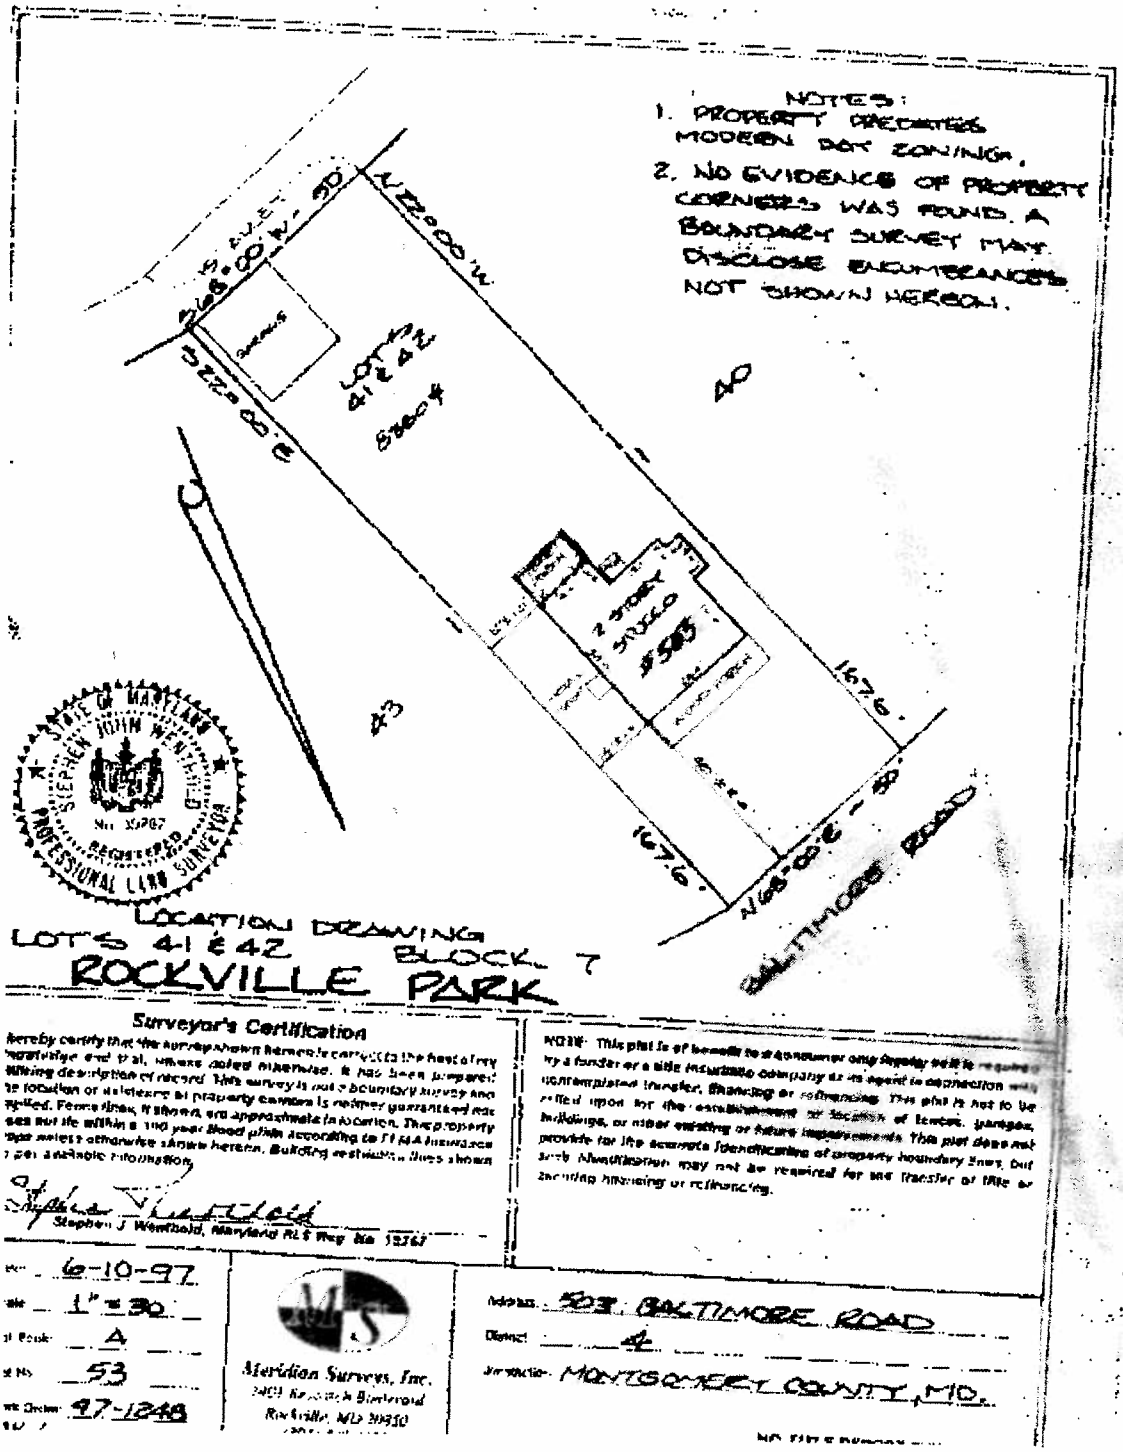
NOTES:
1. PROPERTY PRECEDES MODERN DAY ZONING.
2. NO EVIDENCE OF PROPERTY CORNERS WAS FOUND. A BOUNDARY SURVEY MAY DISCLOSE ENCUMBRANCES NOT SHOWN HEREON.
N 68°00' W - 50
N 22°00' W
S 22°00' E
LOTS 41 & 42
BLOCK 4
40
43
2 STORY STUCCO
167.6
167.6
N 68°00' E - 50
BALTIMORE ROAD
STATE OF MARYLAND
STEPHEN JOHN WENTFIELD
No. 10767
REGISTERED PROFESSIONAL LAND SURVEYOR
LOCATION DRAWING
LOTS 41 & 42 BLOCK 7
ROCKVILLE PARK
Surveyor's Certification
Stephen J. Wentfield, Maryland R.L.S. Reg. No. 10767
6-10-97
1" = 30'
A
53
97-1248
Meridian Surveys, Inc.
Rockville, MD 20850
503 BALTIMORE ROAD
4
MONTGOMERY COUNTY, MD.